SECTIONS 16 & 17, T.21S., R.54E., M.D.B.&M.
NYE COUNTY, NEVADA

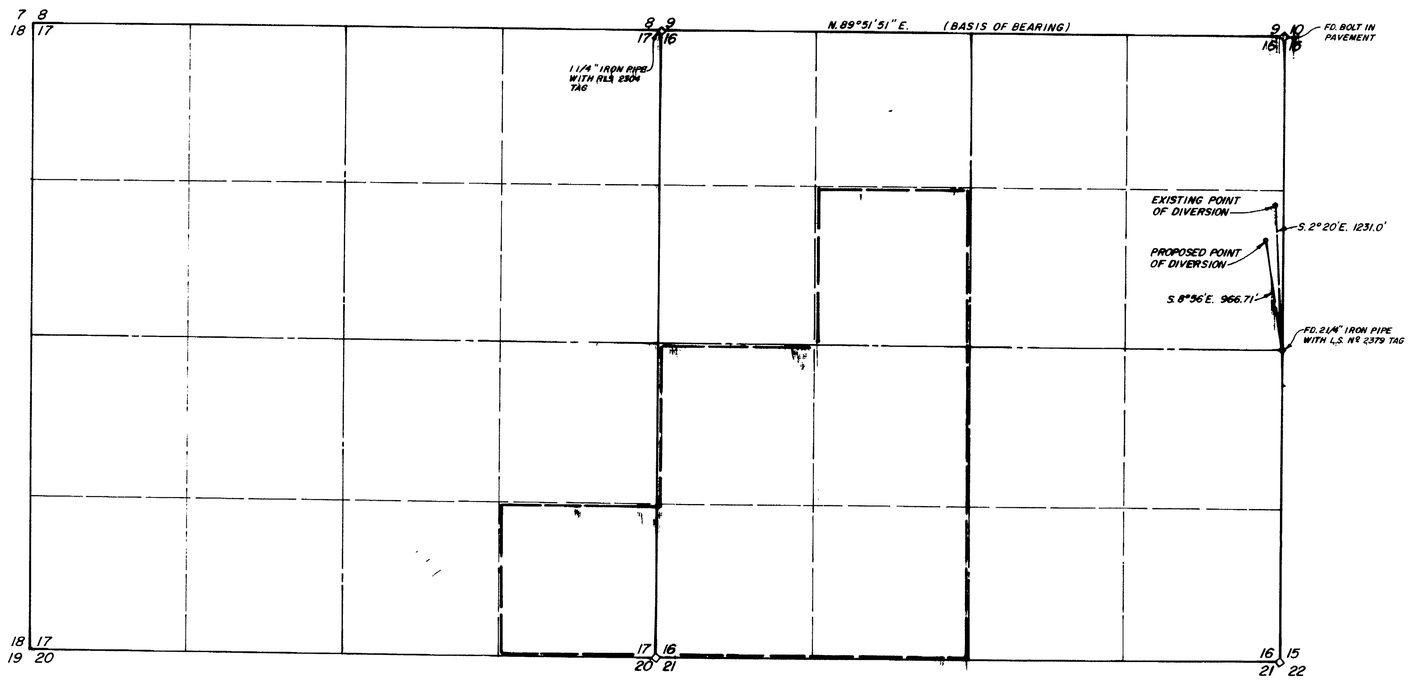

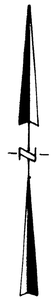

-SCALE: 1" = 600'-

-NOTE-

BASIS OF BEARING: N.89°51'51"E., THE NORTH LINE OF SECTION 16, T.21S., R.54E., M.D.B.&M. AS SHOWN IN F.N. Nº 55403 OF OFFICIAL RECORDS, NYE COUNTY, NEVADA.

STATE OF NEVADA
COUNTY OF CLARK } SS

I, R. LEROY GIVENS, BEING FIRST DULY SWORN, DEPOSE AND SAY THAT THIS MAP, CONSISTING OF ONE SHEET, HAS BEEN CORRECTLY DRAWN TO THE DESIGNATED SCALE FROM FIELD NOTES OF A SURVEY MADE UNDER MY SUPERVISION AND DIRECTION ON THE 9TH DAY OF JUNE, 1977, THAT IT TRULY AND CORRECTLY REPRESENTS THE PROPOSED LOCATION AND EXTENT OF THE WORKS USED TO DIVERT WATER FROM PAHRUMP ARTESIAN BASIN IN NYE COUNTY BY TIM HAFEN RANCHES, INC. FOR IRRIGATION AND DOMESTIC USE AND THAT THE BOUNDARIES OF THE LANDS EMBODIED IN THE TRACT OWNED OR CONTROLLED BY THE APPLICANT AND UPON WHICH IT IS PROPOSED TO USE THE WATER APPLIED FOR ARE FULLY AND CORRECTLY DESIGNATED THEREON.

R. LeRoy Givens
STATE WATER RIGHT SURVEYOR Nº 378

SUBSCRIBED AND SWORN TO BEFORE ME THIS 13th DAY OF June, 1977

Phyllis J. Knight
NOTARY PUBLIC IN AND FOR CLARK COUNTY, NEVADA

MY COMMISSION EXPIRES June 20, 1980

[redacted]

32121

MAP TO ACCOMPANY APPLICATION
FOR
CHANGE IN POINT OF DIVERSION OF A PORTION
OF
PERMIT Nº 15309, CERTIFICATE Nº 4285
BY
TIM HAFEN RANCHES, INC.
FROM
PAHRUMP ARTESIAN BASIN
NYE COUNTY, NEVADA

'77 JUN 15 PM 2 38

[redacted]

32121