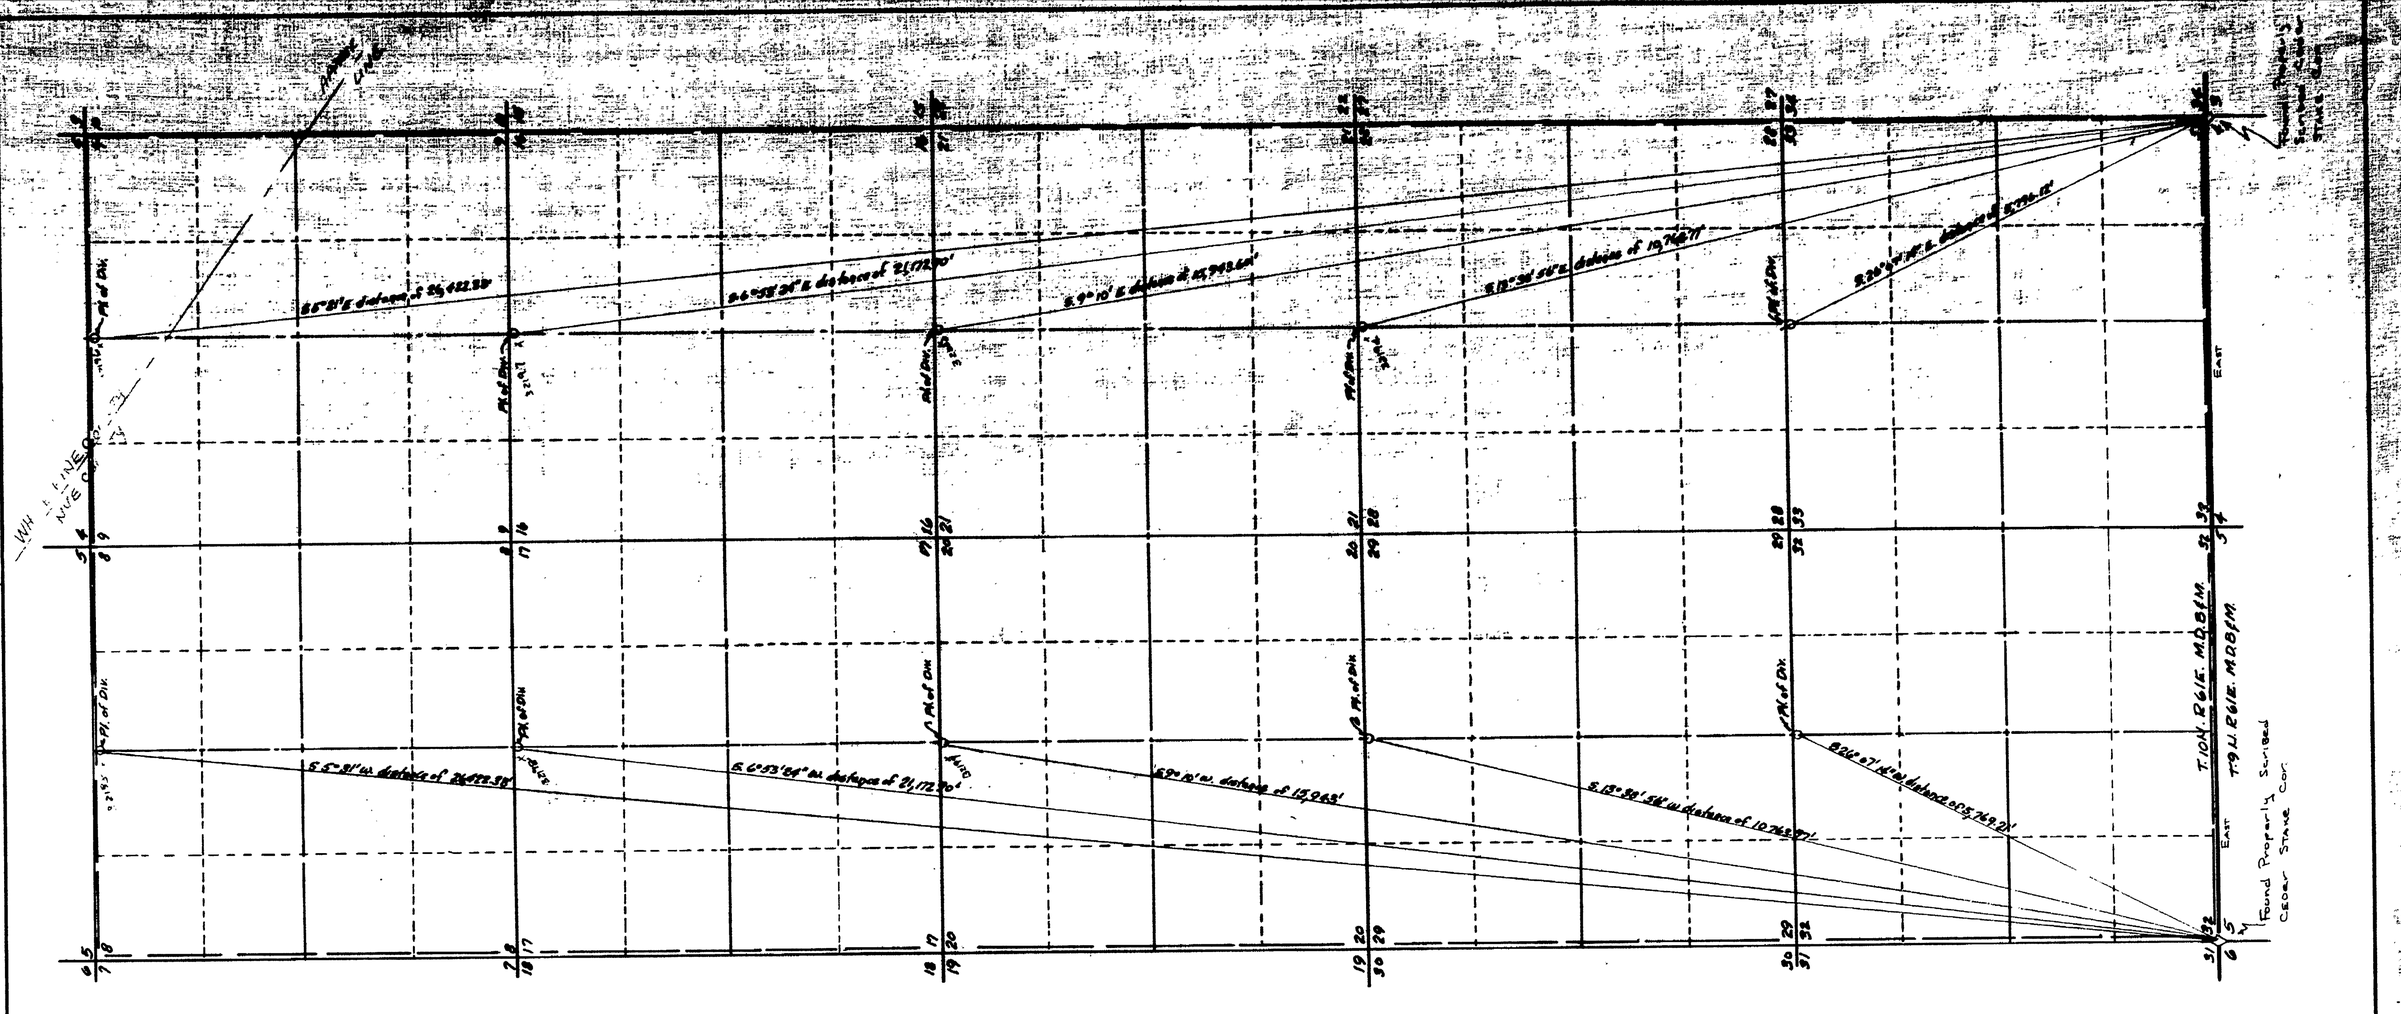

STATE OF NEVADA
COUNTY OF WHITE PINE } S.S.

I Arnold C. Wood being first duly sworn depose and say that this map, consisting of one sheet, numbered from 1 to 0, inclusive, has been correctly drawn to the designated scale from field notes of a survey made by me or under my supervising and direction, between the 10 day of Sept, and the 25 day of Oct, 1977 that it truly and correctly represents the proposed location and extent of the works used to divert water from Underground, in Nye County, by G.M.G.G.J Inc. for irrigation and domestic purposes. That the proposed point of diversion, the approximate location and size of the diverting channel, all reservoirs or basins, the location and names of all other works which will cross or connect with the proposed works, and the boundary of all lands, showing by 40 acre subdivisions the area proposed to be irrigated, are fully and correctly designated thereon.

Arnold C. Wood
(State Water Right Surveyor)

Subscribed and Sworn to before me
this 28th day of October, 1977
Notary Public in and for White Pine County, Nevada

Helen M. Reck
(Notary Public)

HELEN M. RECK
Notary Public—State of Nevada
COUNTY OF WHITE PINE
My Commission Expires Nov 16, 1980

'77 DEC 16 PM 2 33

FILED
DEC 16 1977
STATE ENGINEER'S OFFICE

NO.	BY	DATE	DESCRIPTION	CHK'D	APP'D
			REVISIONS		

DRAWN BY
APPROVED BY G.C.W.
JOB NO.
DATE 10-25-77

0' 1000' 2000' 3000' 4000'

32194-200 Basis For Bearings: Township Plat Call

MAP TO ACCOMPANY
APPLICATION TO APPROPRIATE WATER
FOR
DOMESTIC & IRRIGATION
FROM
UNDERGROUND SOURCE
BY
G.M.G.G.J INC

Scale 1"=1000'

32200 32199 32198 32197 32196 32195 32194