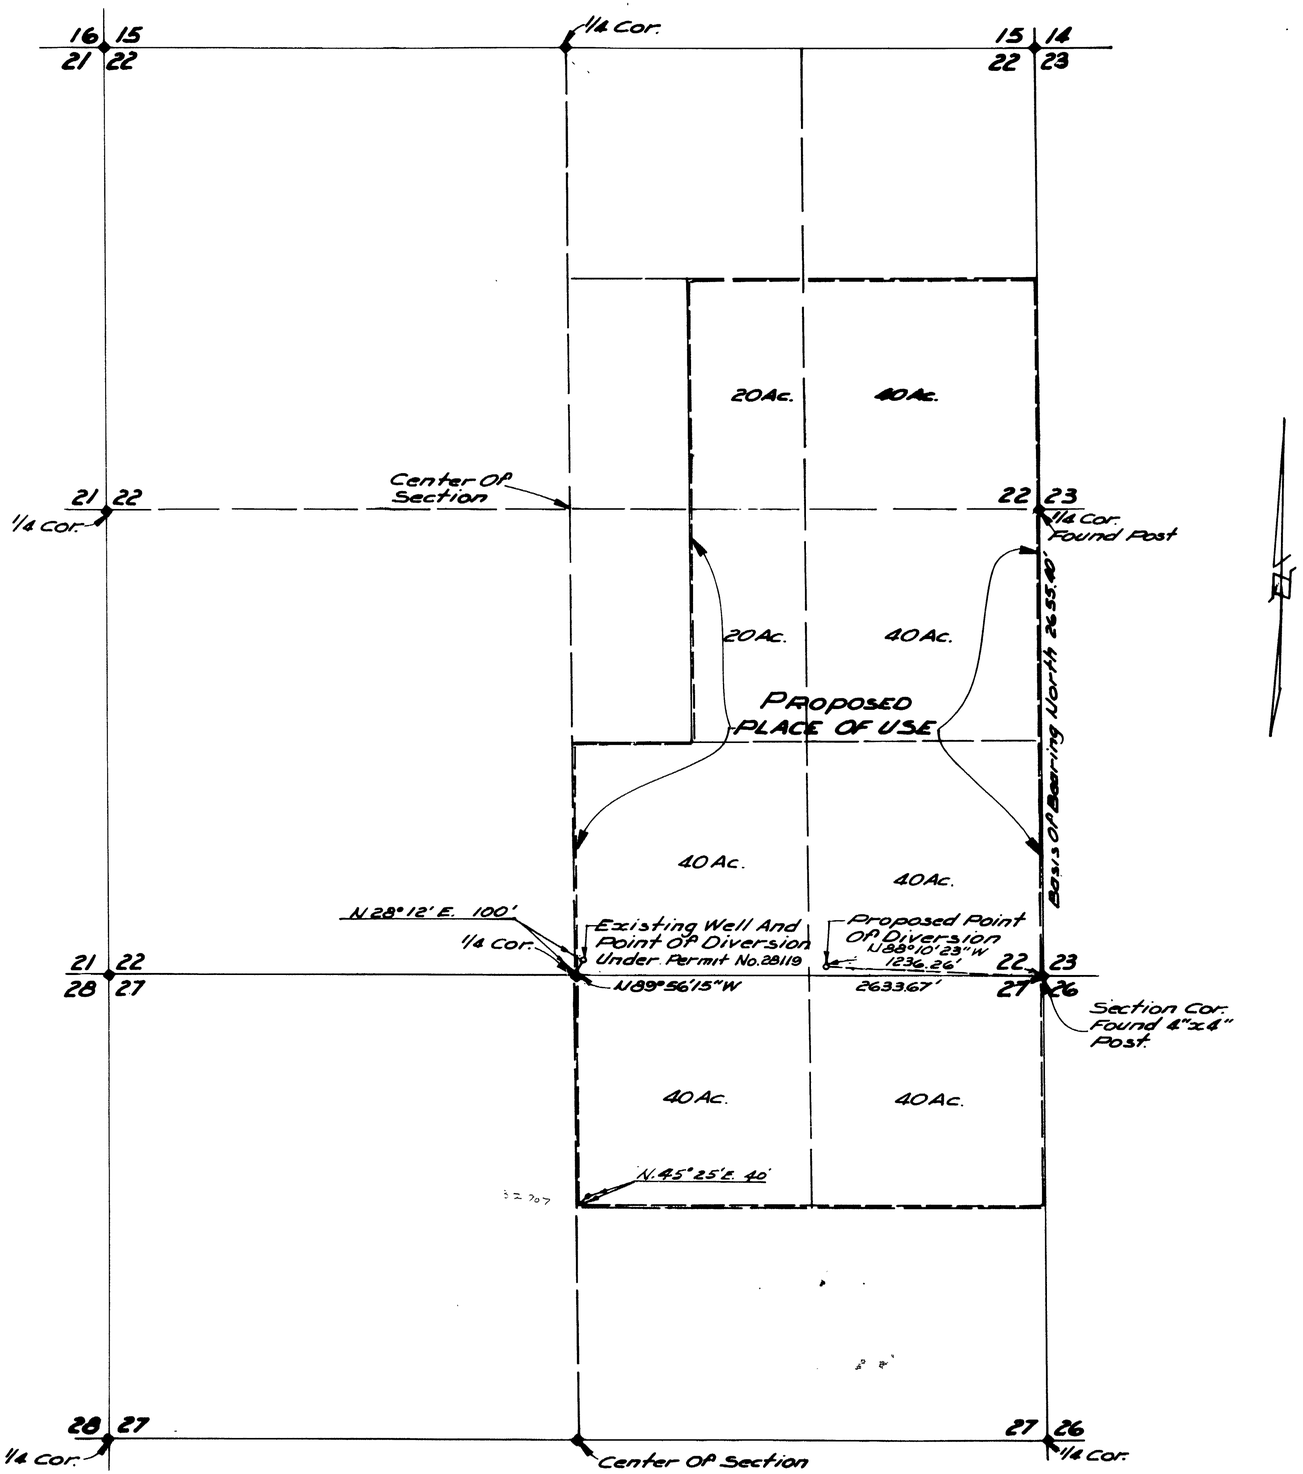

State Of California
County Of Inyo

I, Roger D. Glidden, being first duly sworn, despose and say that this map, consisting of one sheet, has been correctly drawn to the designated scale from field notes of a survey made under my supervision and direction between the 3rd day of May, and the 1st day of June 1976; that it truly and correctly represents the proposed location and extent of the works used to divert water from Underground Sources, in Esmeralda County, by Robert L. Hilburn for Irrigation and Domestic purposes. That the proposed point of diversion, the approximate location and size of the diversion channel, all resivoirs or basins, the location and names of all other work which will cross or connect with the proposed works, and the boundary of all lands, showing by 40-acre subdivisions the areas proposed to be irrigated, are fully and correctly designated thereon.

State Water Right Surveyor No. 467

Subscribed and sworn to me this 18th day of June, 1977.

Notary Public in and for the County of Inyo

JANET L. GLIDDEN
Notary Public California
PRINCIPAL OFFICE IN
INYO COUNTY
Commission Expires November 9, 1980

T. 2 S. R. 35 E. M.D.M.

400 800 1200 1600 2000
Scale 1" = 400'

32206
32907

FILED
AUG 22 1977
STATE ENGINEER'S OFFICE

Glidden Engineering
2693 Glenbrook Way
Bishop, California
June 11, 1977

MAP

To Accompany Application To Appropriate Water From Underground Sources.
For - Irrigation & Domestic
by - Robert L. Hilburn

32206