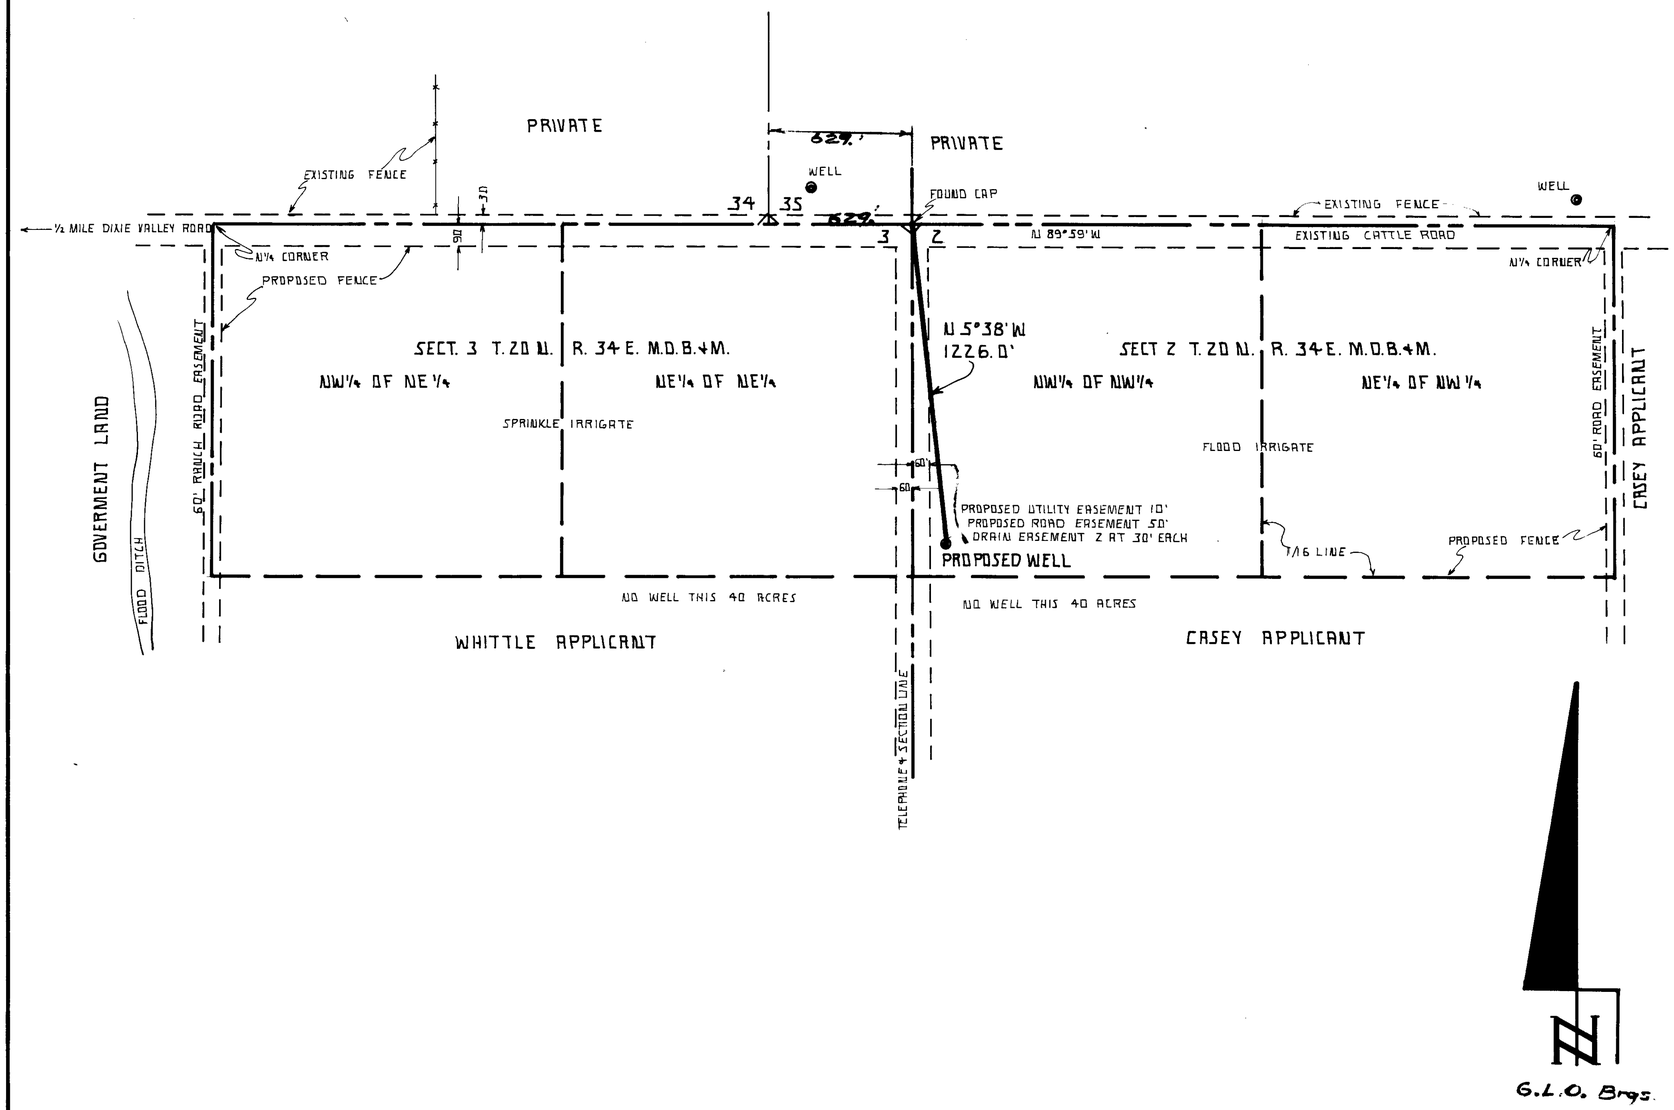

STATE OF NEVADA }
COUNTY OF CHURCHILL } SS

I, JOSEPH W WHITTLE, BEING FIRST DULY SWORN, DEPOSE AND SAY THAT THIS MAP CONSISTING OF 1 SHEET, HAS BEEN CORRECTLY DRAWN TO THE DESIGNATED SCALE FROM FIELD NOTES OF A SURVEY MADE BY ME, (OR UNDER MY SUPERVISION AND DIRECTION) BETWEEN, THE 22 DAY OF June AND THE 24 DAY OF June 1977; THAT IT TRULY AND CORRECTLY REPRESENTS THE PROPOSED LOCATION AND EXTENT OF THE WORKS USED TO DIVERT WATER FROM AN UNDERGROUND SOURCE, IN CHURCHILL COUNTY BY, KATHLEEN CRAWFORD FOR IRRIGATION AND DOMESTIC PURPOSES. THAT THE PROPOSED POINT OF DIVERSION, THE APPROXIMATE LOCATION AND SIZE OF THE DIVERTING CHANNEL, ALL RESERVOIRS OR BASINS, THE LOCATION AND NAMES OF ALL OTHER WORKS WHICH WILL CROSS OR CONNECT WITH THE PROPOSED WORKS, AND THE BOUNDARY OF ALL LANDS, SHOWING BY 40 ACRE SUBDIVISIONS THE AREAS PROPOSED TO BE IRRIGATED, ARE FULLY AND CORRECTLY DESIGNATED THEREON

JOSEPH W WHITTLE S.W.R.S. 388

SUBSCRIBED AND SWORN TO BEFORE ME THIS 22 DAY OF June 1977 NOTARY PUBLIC IN AND FOR CHURCHILL, COUNTY NEVADA

NOTARY PUBLIC

SEAL

CAREY ACT APPLICATION # _____
APPLICANT IS A MEMBER OF THE
DIXIE VALLEY RANCH GROUP

300 0 300 600 900 1200
SCALE 1" = 300'

32292

MAP TO ACCOMPANY APPLICATION TO APPROPRIATE WATER FOR IRRIGATION AND DOMESTIC PURPOSES.
BY: KATHLEEN CRAWFORD FROM AN UNDERGROUND SOURCE. WATER APPLICATION # 32292

FILED
AUG 17 1977

SURVEYOR JOSEPH W. WHITTLE S.W.R.S. 388
DRAWN BY G.F. MELLO 6 26 77 SCALE 1" = 300'

32292