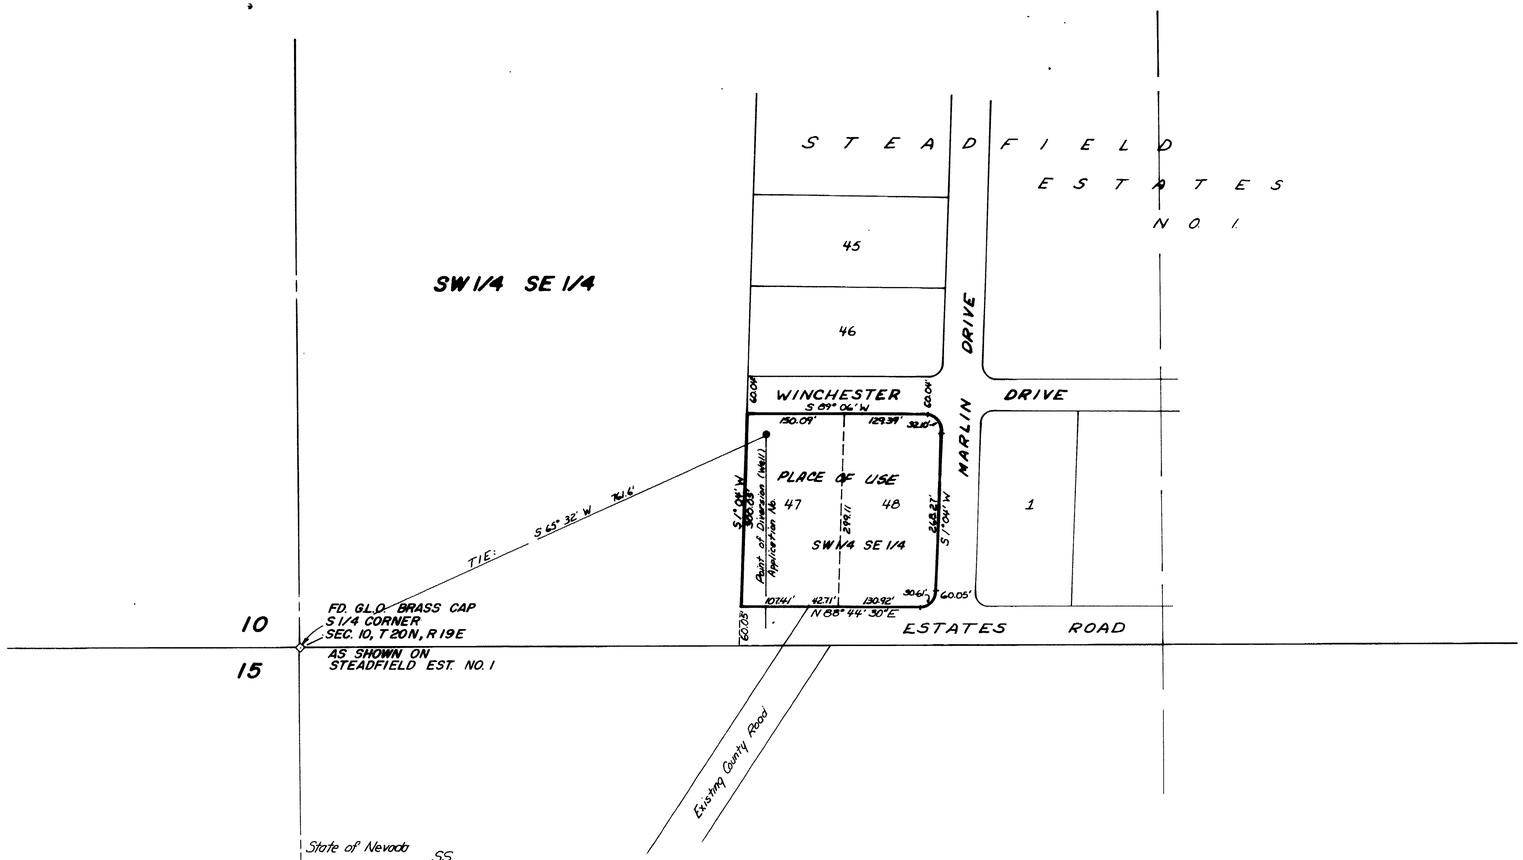

State of Nevada
County of Washoe SS.

I, E.P. Osgood, being first duly sworn, depose and say that this map, consisting of one sheet, has been correctly drawn to the designated scale from field notes of a survey made by me on May 31, 1977; that it truly and correctly represents the existing location and extent of the works used to divert water from underground sources in Washoe County, by Nevada Homes, Inc. for commercial use. That the point of diversion, the approximate location and size of the diverting channel, all reservoirs or basins, the location and names of all other works which will cross or connect with the proposed works, and the boundary of all lands, showing by 40-acre subdivisions the areas proposed to be serviced, are fully and correctly designated thereon.

E.P. Osgood
E.P. Osgood State Water Right Surveyor No. 294

Subscribed and sworn to before me this 1st day of June, 1977
Notary Public in and for Washoe County, Nevada

MARVIN HAMRICK
Notary Public - State of Nevada
Washoe County
My Commission expires May 8, 1981

Marvin Hamrick

N

SCALE 1" = 100'

Basis of Bearings: Steadfield Estates Unit No. 1

0 100 200 300 400 500

1977 JUN 27 AM 10 24 32312

1977 AUG 22 PM 2 32

FILED
JUN 22 1977
STATE ENGINEER'S OFFICE

MAP TO ACCOMPANY
APPLICATION TO APPROPRIATE WATER
FOR COMMERCIAL USE
BY
NEVADA HOMES, INC.
FROM UNDERGROUND SOURCES
WASHOE CO., NEVADA
MAY 1977
E.P. OSGOOD, ST. WTR. RT. SUR. NO. 294

32312