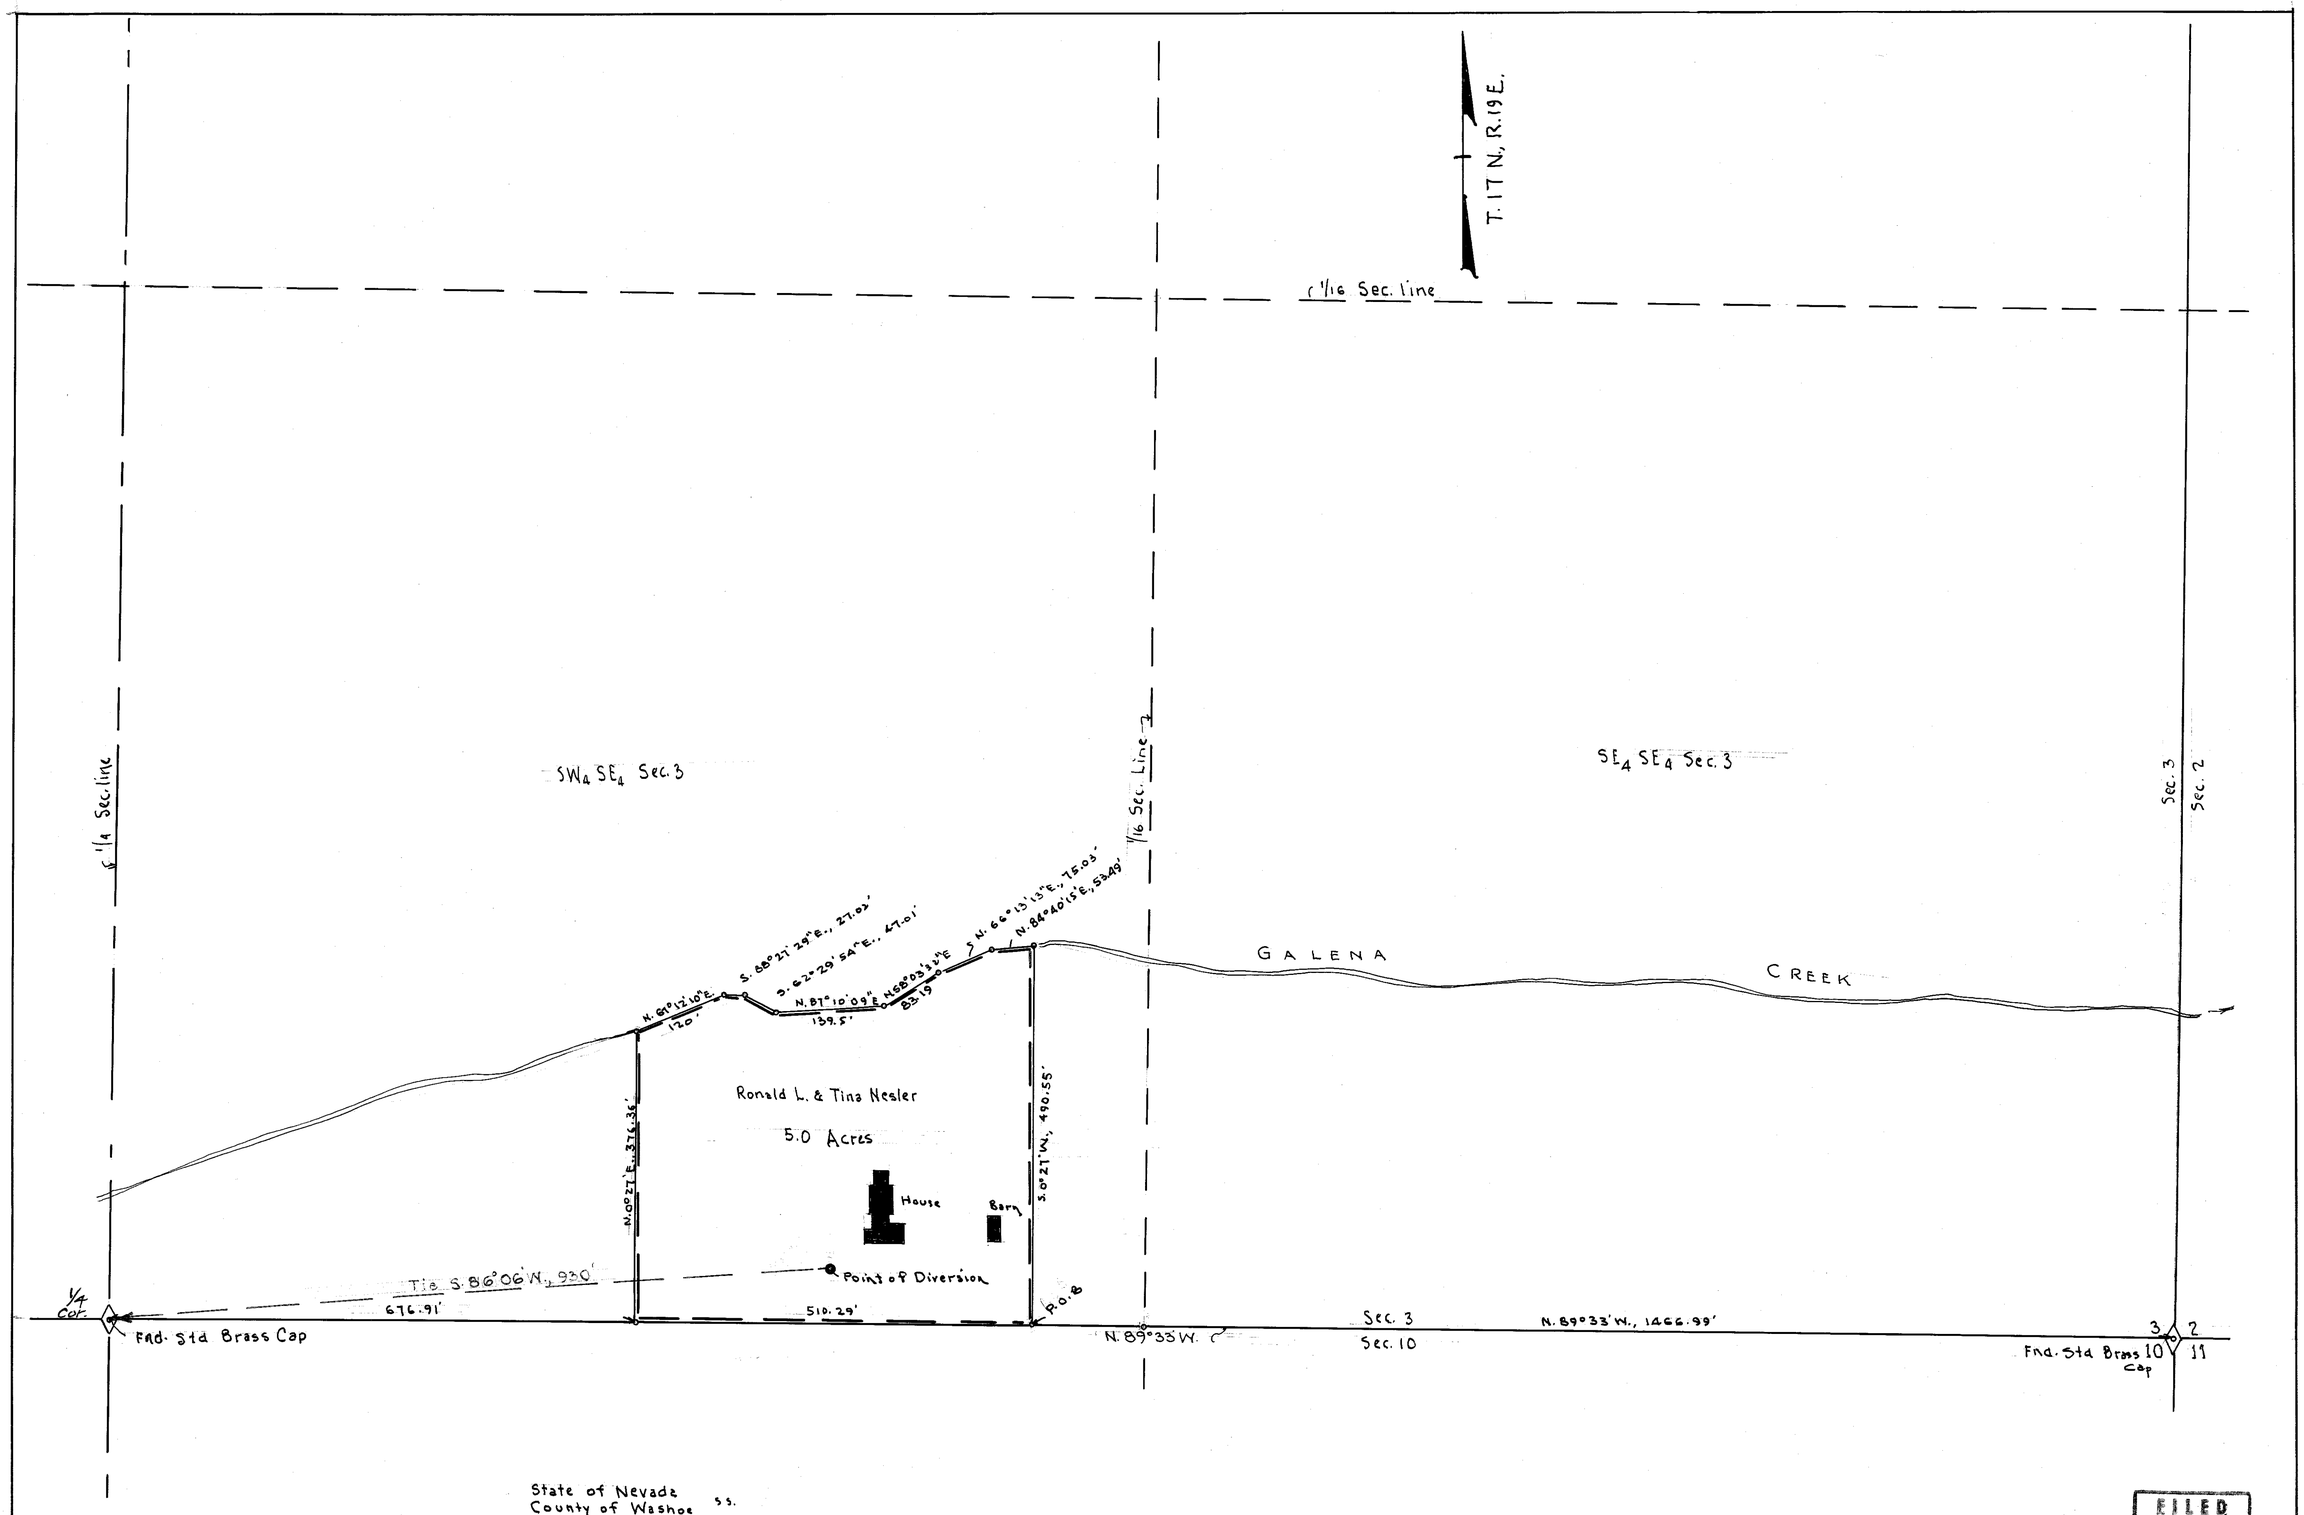

State of Nevada
County of Washoe ss.

I, Claude E. Hunter, being first duly sworn, depose and say that this map, consisting of one sheet, has been correctly drawn to the designated scale from field notes of a survey made by me on May 14, 1977; that it truly and correctly represents the proposed location and extent of the works used to divert water from an Underground Source, in Washoe County by Ronald L. and Tina Nesler for Irrigation & Domestic Uses. That the proposed Point of Diversion, the locations and nemese of all other works which will connect or cross with the proposed works, the boundary of the land, the area of same are full and correctly designated hereon.

Claude E. Hunter
State Water Right Surveyor# R.R.#

Subscribed and sworn to before me this 20 day of June 1977.

Edythe L. Anderson
Notary Public in and for Washoe County, Nevada.

EDYTHE L. ANDERSON
Notary Public — State of Nevada
Washoe County
My Commission Expires July 3, 1980

57173 CERTIFICATE NO. 17115 ISSUED 12-15-08

Basis of Bearings: S. Line Sec. 3 - G.L.O. Map Nov. 27, 1956.

0 100 200 300 400 500
Scale 1" = 100'

FILED
AUG 18 1977
STATE ENGINEER'S OFFICE

32335

MAP
TO ACCOMPANY APPLICATION TO APPROPRIATE WATER FOR IRRIGATION & DOMESTIC USES BY RONALD L. & TINA M. NESLER FROM UNDERGROUND SOURCE IN WASHOE COUNTY

57173 32335