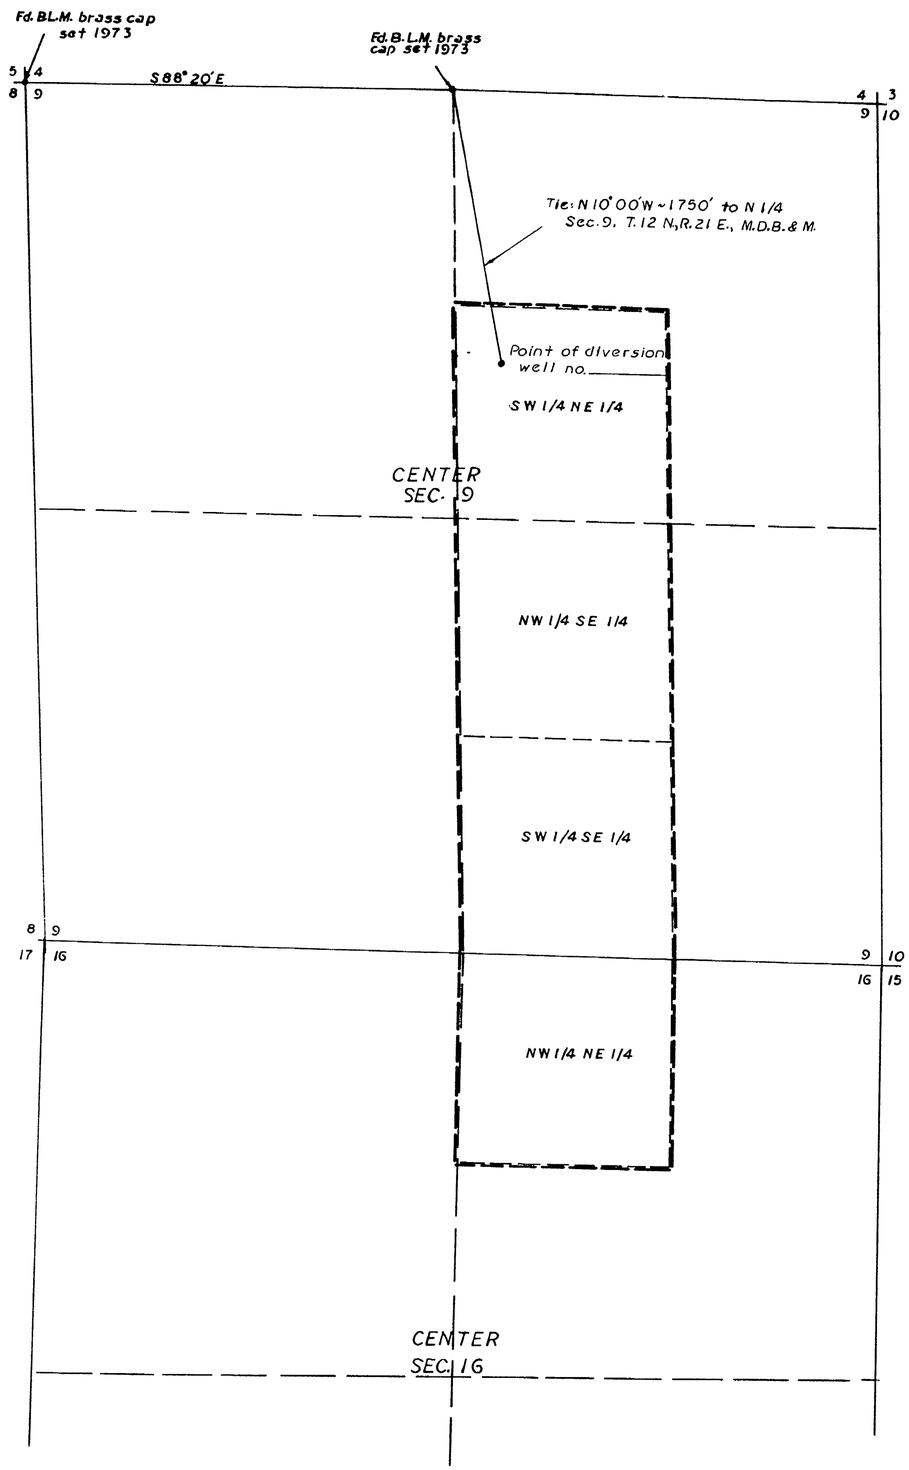

SCALE: 1" = 500'

STATE OF NEVADA
COUNTY OF DOUGLAS

I, Robert C. Downer, being first duly sworn, depose and say that this map, consisting of one sheet, has been correctly drawn from field notes of a survey made by me on November 14, 1977, that it truly and correctly represents the location and extent of the proposed works used to divert water from a well, situated in Douglas County, by Barbara Ann Johnson for irrigation and domestic purposes. That the proposed point of diversion and the approximate location and size of areas to be indicated are fully and correctly shown hereon.

Robert C. Downer
State Water Rights Surveyor #314

JEAN WILLIAMS

Subscribed and sworn to before me this 15th day of November, 1977

Jean Williams
Notary Public in and for Ormsby County, Nevada
My Commission expires Sept. 24, 1981

0 5 10
SCALE HUNDREDS

32446

FILED
NOV 15 1977
STATE ENGINEER'S OFFICE

BASIS OF BEARING is the North line of the N.W. 1/4 of Section 9, T. 12 N., R. 21 E., M.D.B. & M. "S 88° 20' E"

MAP to ACCOMPANY
APPLICATION TO APPROPRIATE WATER
FOR IRRIGATION & DOMESTIC PURPOSES
FROM AN UNDERGROUND SOURCE
IN DOUGLAS COUNTY BY

BARBARA ANN JOHNSON

Scale: 1" = 500'

Downer Engineering, Gardnerville, Nevada

32446