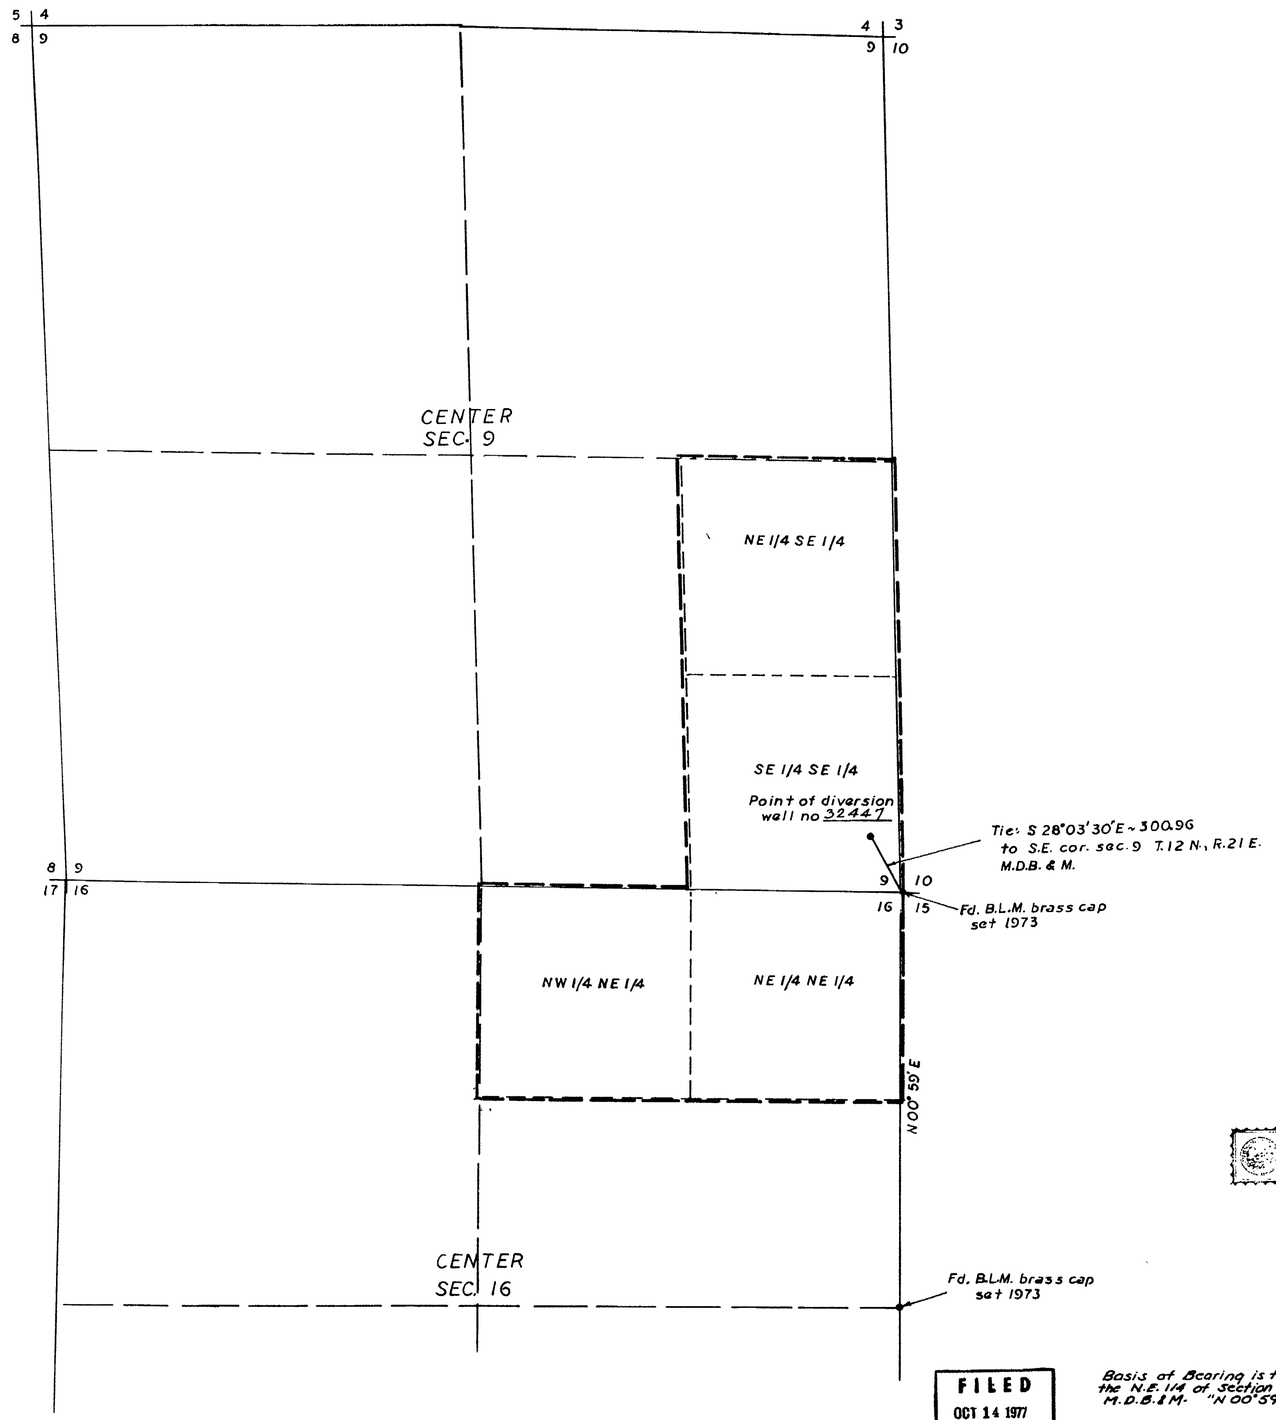

SCALE 1" = 500'

STATE OF NEVADA
COUNTY OF DOUGLAS

I, Robert C. Downer, being first duly sworn, depose and say that this map, consisting of one sheet, has been correctly drawn from field notes of a survey made by me on October 7, 1977, that it truly and correctly represents the location and extent of the proposed works used to divert water from a well, situated in Douglas County, by Anson Lynn Johnson for irrigation and domestic purposes. That the proposed point of diversion and the approximate location and size of areas to be irrigated are fully and correctly shown hereon.

Robert C. Downer
State Water Rights Surveyor #314

Subscribed and sworn to before me this 14th day of October, 1977

Jean Williams
Notary Public in and for Ormsby County, Nevada
My Commission expires Sept. 24, 1981

JEAN WILLIAMS
NOTARY PUBLIC NEVADA

32447

FILED
OCT 14 1977
STATE ENGINEER'S OFFICE

Basis of Bearing is the East line of the N.E. 1/4 of Section 16, T. 12 N., R. 21 E., M.D.B.&M. "N 00°59'E"

MAP TO ACCOMPANY
APPLICATION TO APPROPRIATE WATER
FOR IRRIGATION & DOMESTIC PURPOSES
FROM AN UNDERGROUND SOURCE
IN DOUGLAS COUNTY BY
ANSON LYNN JOHNSON

Scale: 1" = 500'

Downer Engineering, Gardnerville, Nevada

32447