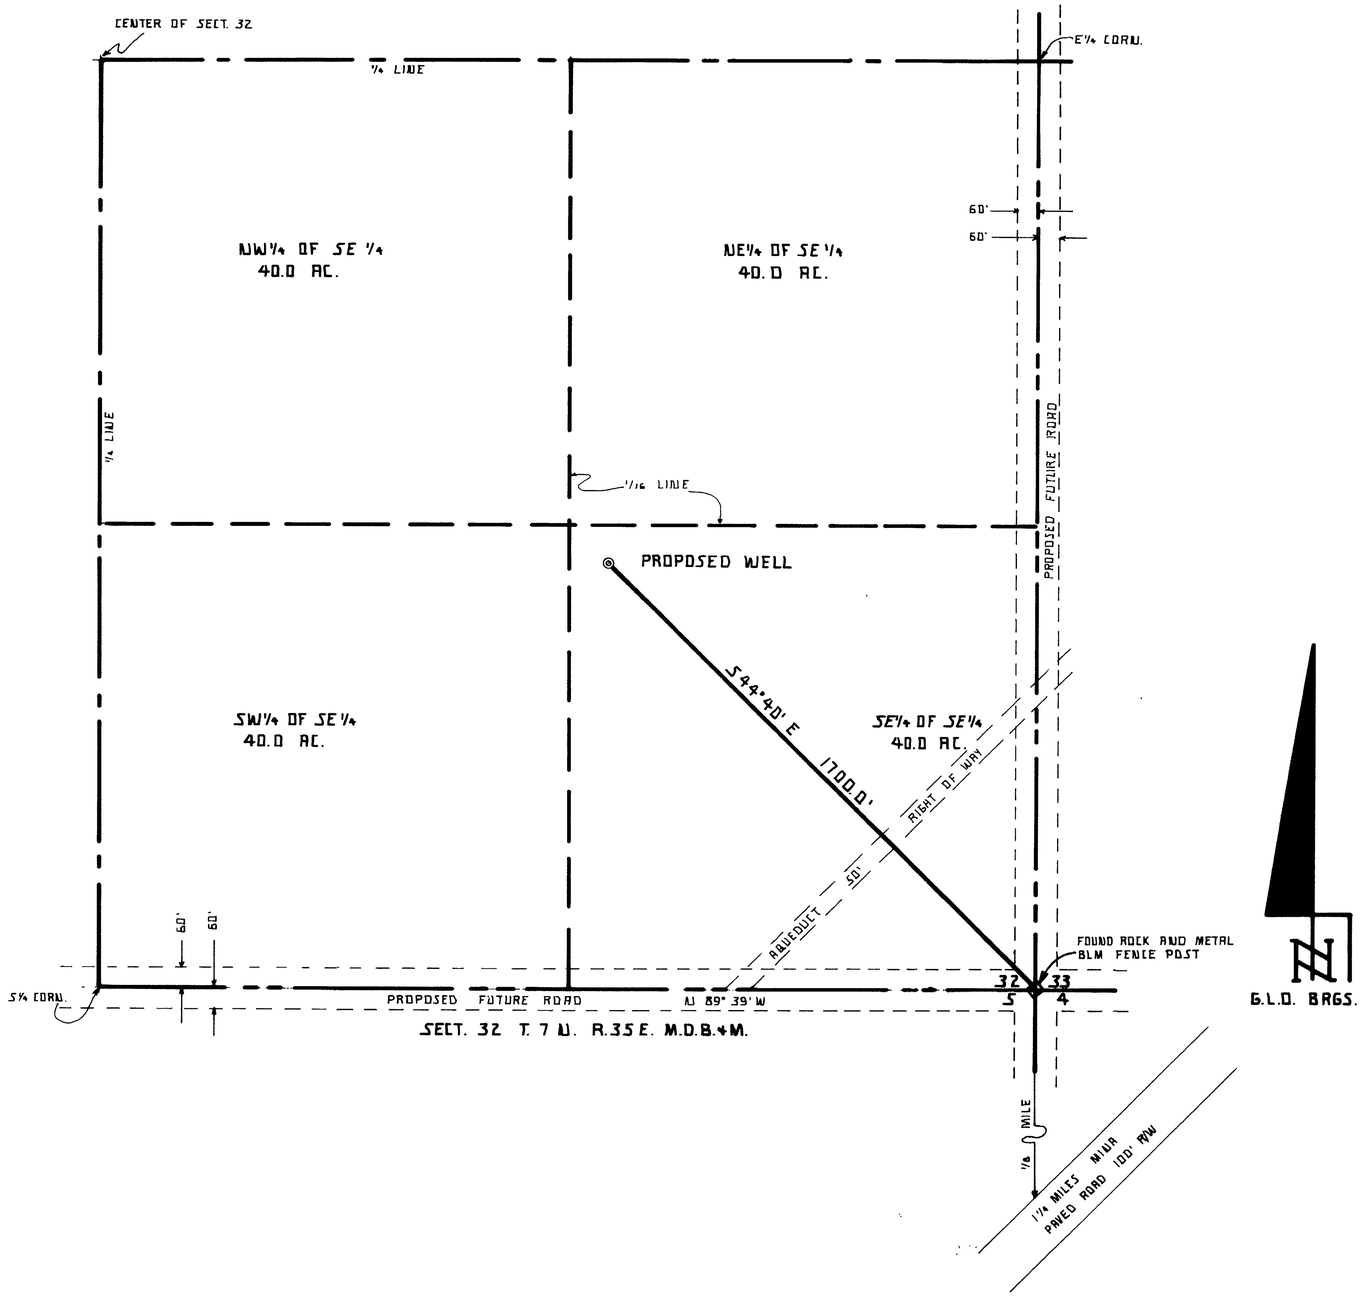

G.L.O. BRGS.

STATE OF NEVADA
COUNTY OF MINERAL } SS

I, JOSEPH W WHITTLE, BEING FIRST DULY SWORN DEPOSE AND SAY THAT THIS MAP CONSISTING OF 1 SHEET, HAS BEEN CORRECTLY DRAWN TO THE DESIGNATED SCALE FROM FIELD NOTES OF A SURVEY MADE BY ME OR UNDER MY SUPERVISION AND DIRECTION, BETWEEN THE 10 TH DAY OF Sept AND THE 20 th DAY OF Sept 197 7; THAT IT TRULY AND CORRECTLY REPRESENTS THE PROPOSED LOCATION AND EXTENT OF THE WORKS USED TO DIVERT WATER FROM AN UNDERGROUND SOURCE, IN MINERAL COUNTY BY: Alec Andersen FOR IRRIGATION AND DOMESTIC PURPOSES. THAT THE PROPOSED POINT OF DIVERSION THE APPROXIMATE LOCATION AND SIZE OF THE DIVERTING CHANNEL, ALL RESERVOIRS OR BASINS, THE LOCATION AND NAMES OF ALL OTHER WORKS WHICH WILL CROSS OR CONNECT WITH THE PROPOSED WORKS, AND THE BOUNDARY OF ALL LANDS, SHOWING BY 40 ACRE SUBDIVISIONS THE AREAS PROPOSED TO BE IRRIGATED, ARE FULLY AND CORRECTLY DESIGNATED THEREON

Joseph W. Whittle
JOSEPH W WHITTLE S.W.R.S. 388

SUBSCRIBED AND SWORN TO BEFORE ME THIS 28 DAY OF October 197 7 NOTARY PUBLIC IN AND FOR CHURCHILL COUNTY NEVADA

Debra E. Card
NOTARY PUBLIC

SEAL

CAREY ACT APPLICATION # _____

200 0 200 400 600 800
SCALE 1" = 200'

32451

FILED
NOV 14 1977
STATE ENGINEER

MAP TO ACCOMPANY APPLICATION TO APPROPRIATE WATER FOR IRRIGATION AND DOMESTIC PURPOSES.
BY: Alec A. Johnson FROM AN UNDERGROUND SOURCE. WELL APPLICATION # 32451

SURVEYOR JOSEPH W WHITTLE S.W.R.S. 388
DRAWN BY: G.F. MELLO 10 25 77 SCALE 1" = 200'

32451