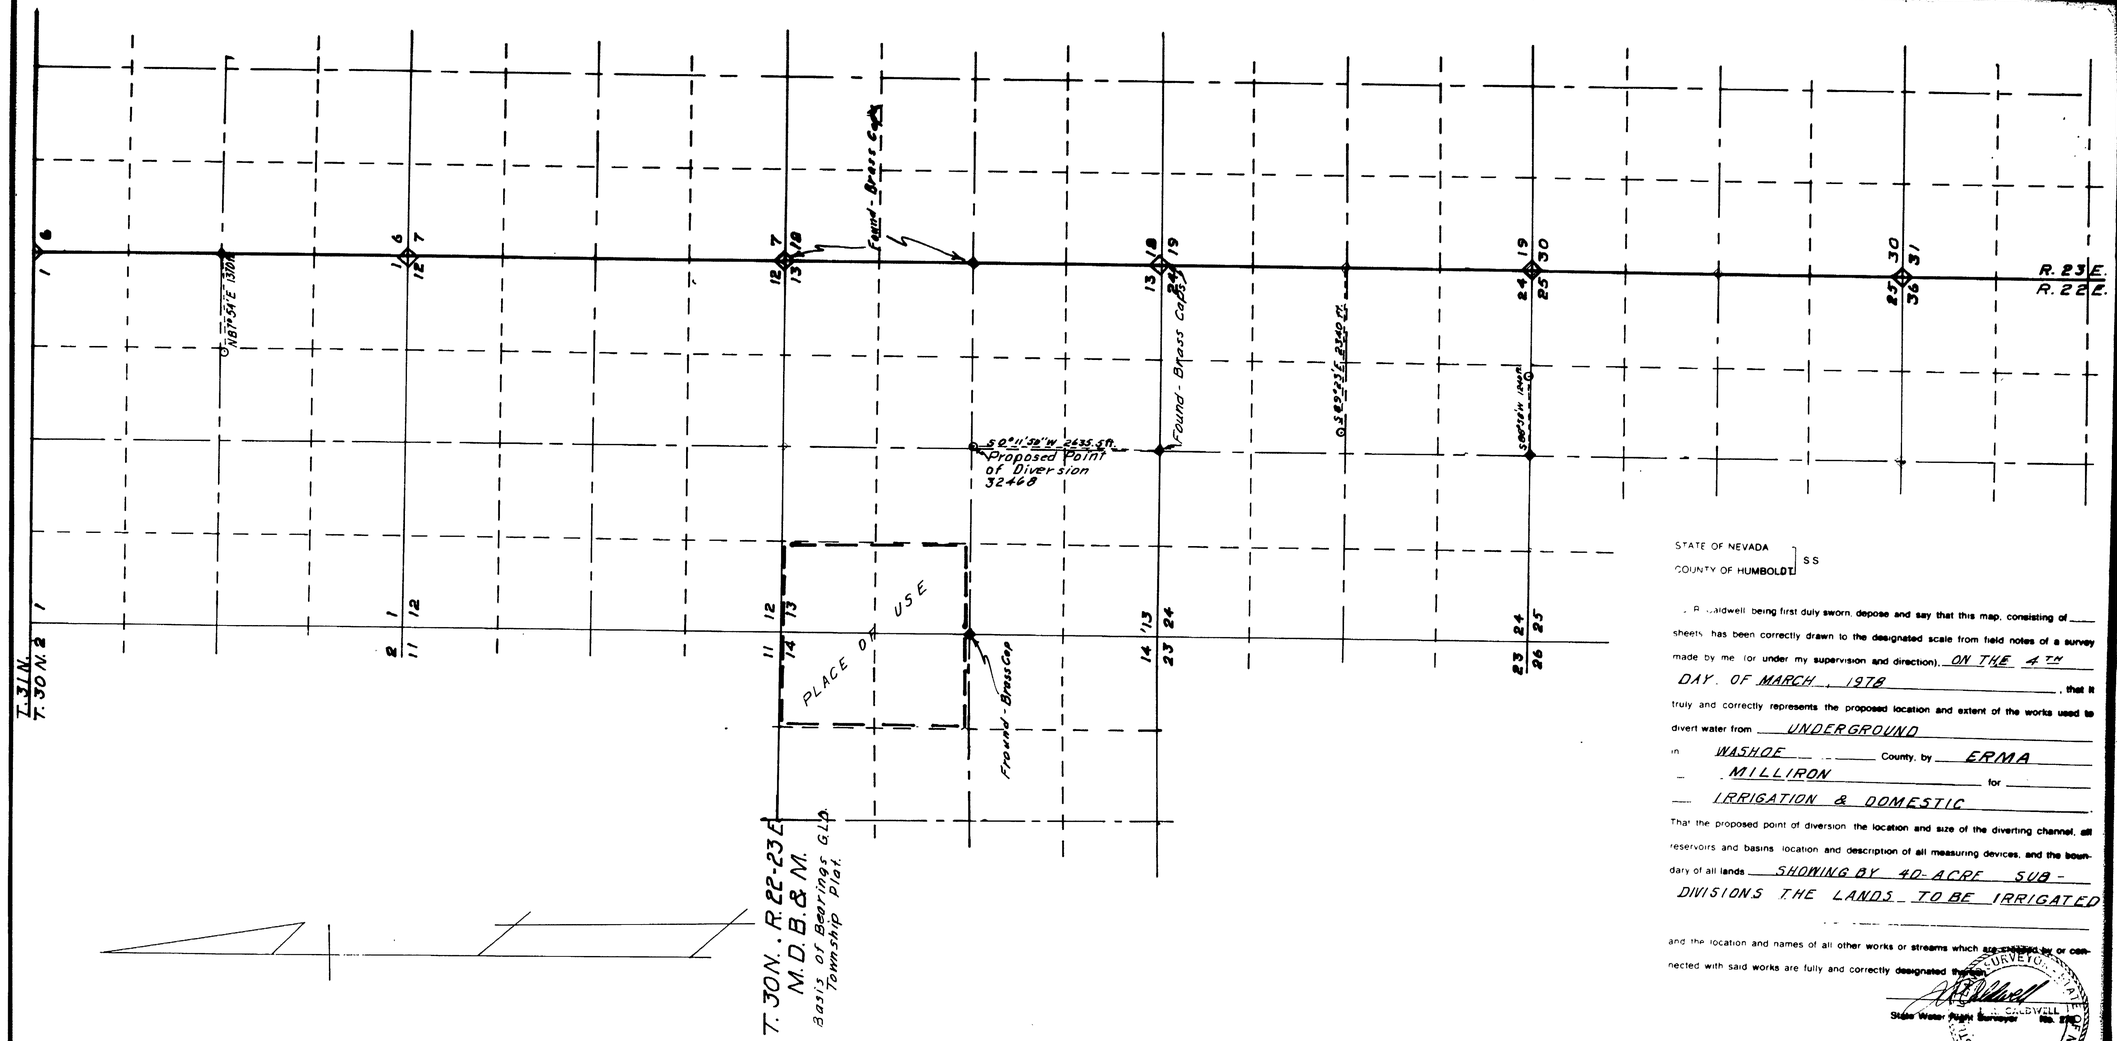

STATE OF NEVADA
COUNTY OF HUMBOLDT } S S

A. R. Caldwell being first duly sworn, depose and say that this map, consisting of ____ sheets, has been correctly drawn to the designated scale from field notes of a survey made by me (or under my supervision and direction), ON THE 4TH DAY OF MARCH, 1978, that it truly and correctly represents the proposed location and extent of the works used to divert water from UNDERGROUND in WASHOE County, by ERMA MILLIRON for IRRIGATION & DOMESTIC.

That the proposed point of diversion, the location and size of the diverting channel, all reservoirs and basins, location and description of all measuring devices, and the boundary of all lands SHOWING BY 40-ACRE SUB-DIVISIONS THE LANDS TO BE IRRIGATED

and the location and names of all other works or streams which are crossed by or connected with said works are fully and correctly designated thereon.

A. R. Caldwell
State Water Right Surveyor No. 626

REGISTERED SURVEYOR STATE OF NEVADA No. 626

Subscribed and sworn to before me this 7th day of March 1978

Phyllis Ott
HUMBOLDT COUNTY RECORDER

Scale 1" = 100

1000 0 1000 2000 3000 4000

FILED
MAR 8 1978
STATE ENGINEER'S OFFICE

MAP TO ACCOMPANY APPLICATION TO APPROPRIATE WATER

FOR IRRIGATION & DOMESTIC
BY ERMA MILLIRON
FROM UNDERGROUND
IN WASHOE COUNTY, NEVADA

32468