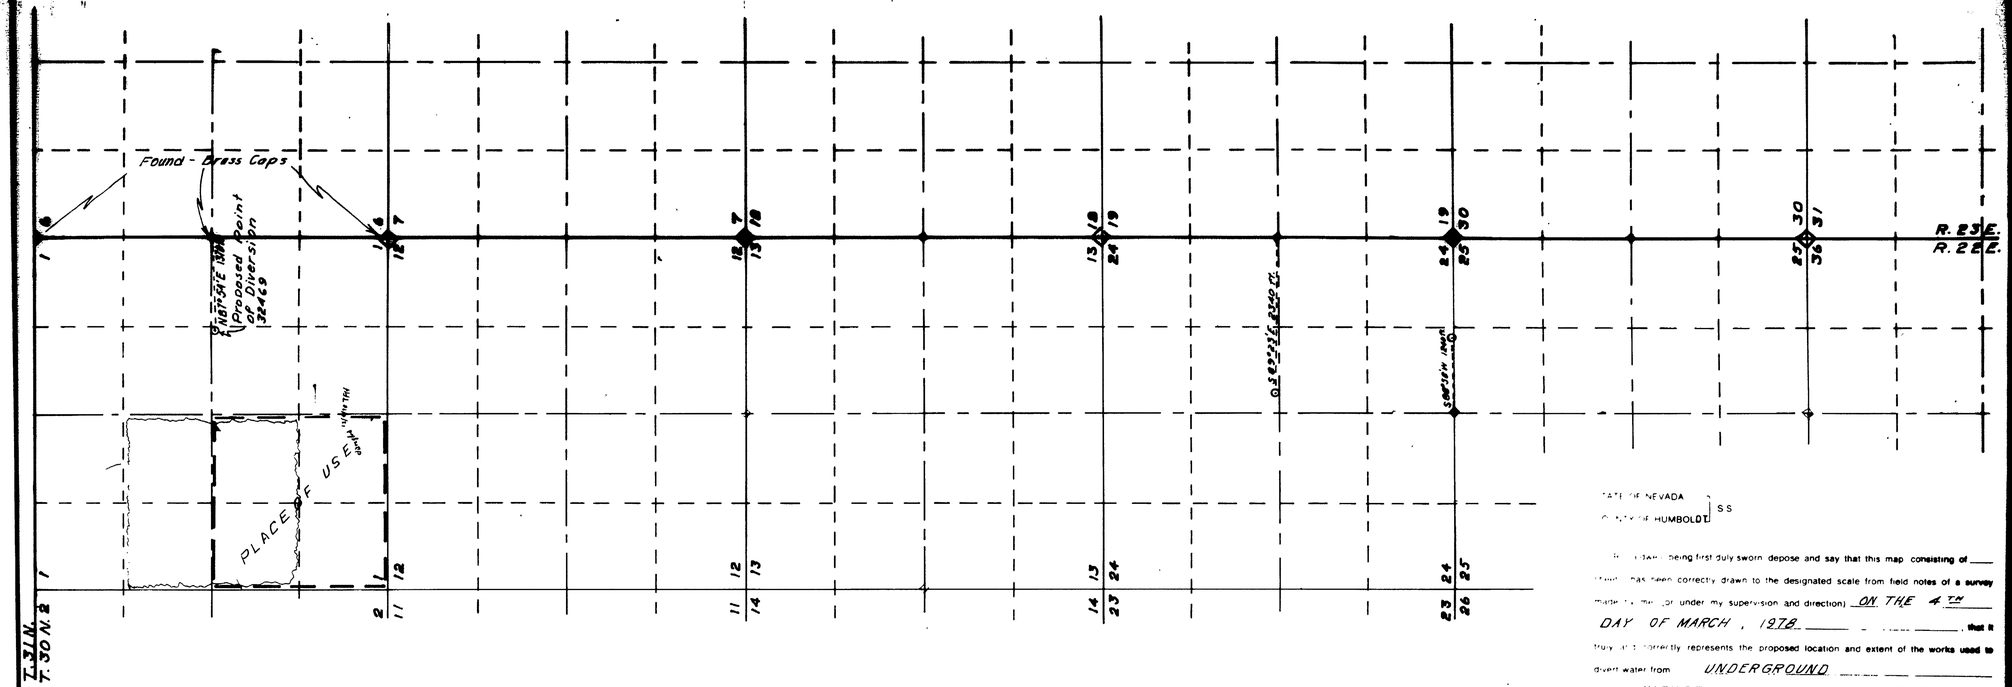

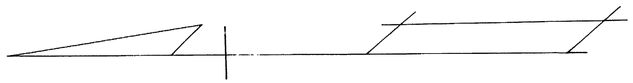

T. 30N., R. 22-23E.
M.D.B.&M.
Basis of Bearings G.L.O. Township Plat.

STATE OF NEVADA
COUNTY OF HUMBOLDT } S.S.

I, [illegible], being first duly sworn depose and say that this map consisting of ____ sheet, has been correctly drawn to the designated scale from field notes of a survey made by me or under my supervision and direction) ON THE 4TH DAY OF MARCH, 1978, that it truly and correctly represents the proposed location and extent of the works used to divert water from UNDERGROUND in WASHOE County, by GAYLE MILLIRON for IRRIGATION & DOMESTIC.

That the proposed point of diversion, the location and size of the diverting channel, all reservoirs and basins, location and description of all measuring devices and the boundaries of lands SHOWING BY 40-ACRE SUB-DIVISIONS THE LANDS TO BE IRRIGATED

[illegible] and names of all other works or streams which are crossed by or connected with said works are fully and correctly designated thereon.

[signature]
State Water Right Surveyor No. [illegible]

Subscribed and sworn to before me this 7th day of March 1978
[signature]
HUMBOLDT COUNTY RECORDER

Scale: 100 0 1000 2000 3000 4000

FILED
MAR 6 1978
STATE ENGINEER'S OFFICE

32469

MAP TO ACCOMPANY APPLICATION TO APPROPRIATE WATER

FOR IRRIGATION & DOMESTIC
BY GAYLE MILLIRON
FROM UNDERGROUND
IN WASHOE COUNTY, NEVADA

32469