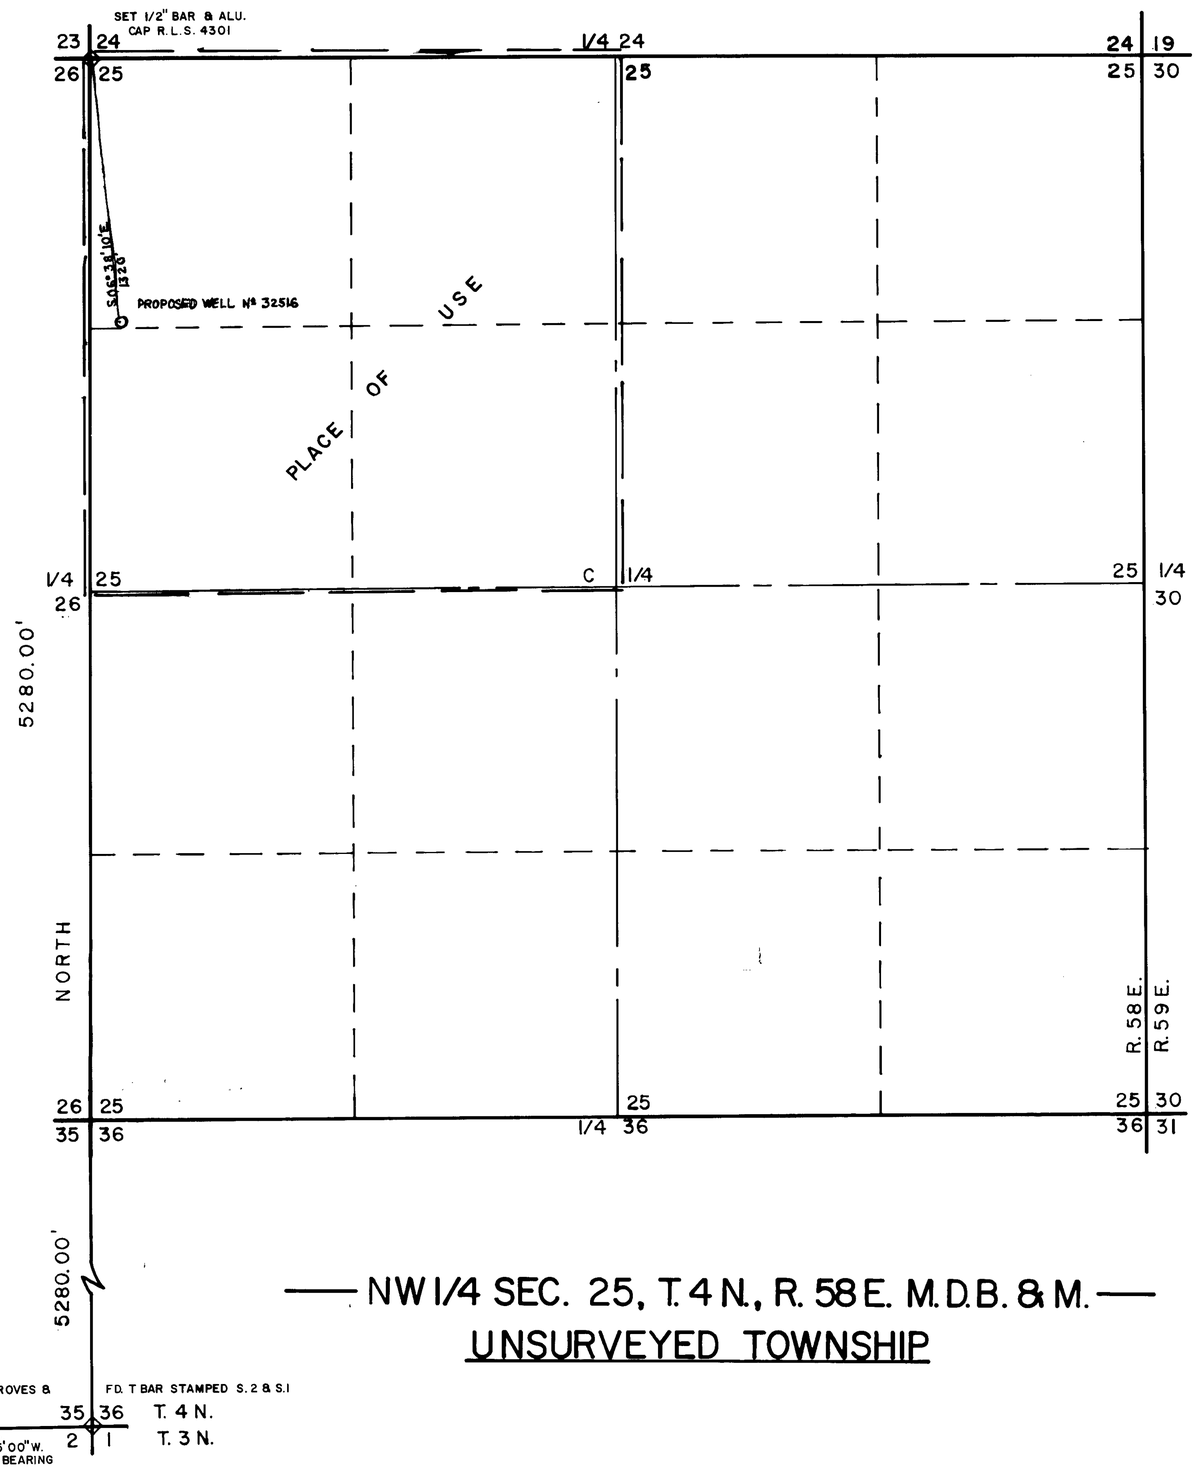

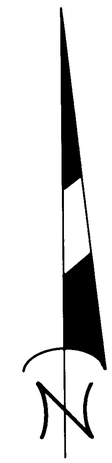

STATE OF NEVADA
COUNTY OF CLARK S.S.

I, BRENT R. WOOLSEY, BEING FIRST DULY SWORN, DEPOSE AND SAY THAT THIS MAP, CONSISTING OF ONE (1) SHEET, HAS BEEN CORRECTLY DRAWN TO THE DESIGNATED SCALE FROM FIELD NOTES OF A SURVEY MADE BY ME, JAN. 7, TO JAN. 15, 1978 ; THAT IT TRULY AND CORRECTLY REPRESENTS THE PROPOSED LOCATION AND EXTENT OF THE WORKS USED TO DIVERT WATER FROM AN UNDERGROUND SOURCE FOR IRRIGATION AND DOMESTIC PURPOSES. THAT THE PROPOSED POINT OF DIVERSION, THE LOCATION AND NAMES OF ALL OTHER WORKS WHICH WILL CROSS OR CONNECT WITH THE PROPOSED WORKS, AND THE BOUNDRY OF ALL LANDS, SHOWING BY 40-ACRE SUB-DIVISIONS THE AREAS PROPOSED TO BE IRRIGATED, ARE FULLY AND CORRECTLY DESIGNATED THEREON.

Brent R. Woolsey
STATE WATER RIGHTS SURVEYOR Nº 492 & R.L.S. Nº 4301

SUBSCRIBED AND SWORN TO BEFORE ME THIS 19th DAY OF January 1978. NOTARY PUBLIC IN AND FOR Clark COUNTY NEVADA.

Dorothy M. Bobo

Notary Public — State of Nevada
CLARK COUNTY
DOROTHY M. BOBO
MY COMMISSION EXPIRES JUNE 24, 1981

SCALE: 1" = 400'
400 0 400 800 1200

FILED
JAN 26 1978
STATE ENGINEER'S OFFICE

MAP TO ACCOMPANY APPLICATION
TO APPROPRIATE WATER
FOR
IRRIGATION AND DOMESTIC PURPOSES
BY
LYNN C. WADSWORTH
FROM AN UNDERGROUND SOURCE
IN NYE COUNTY, NEVADA

32516