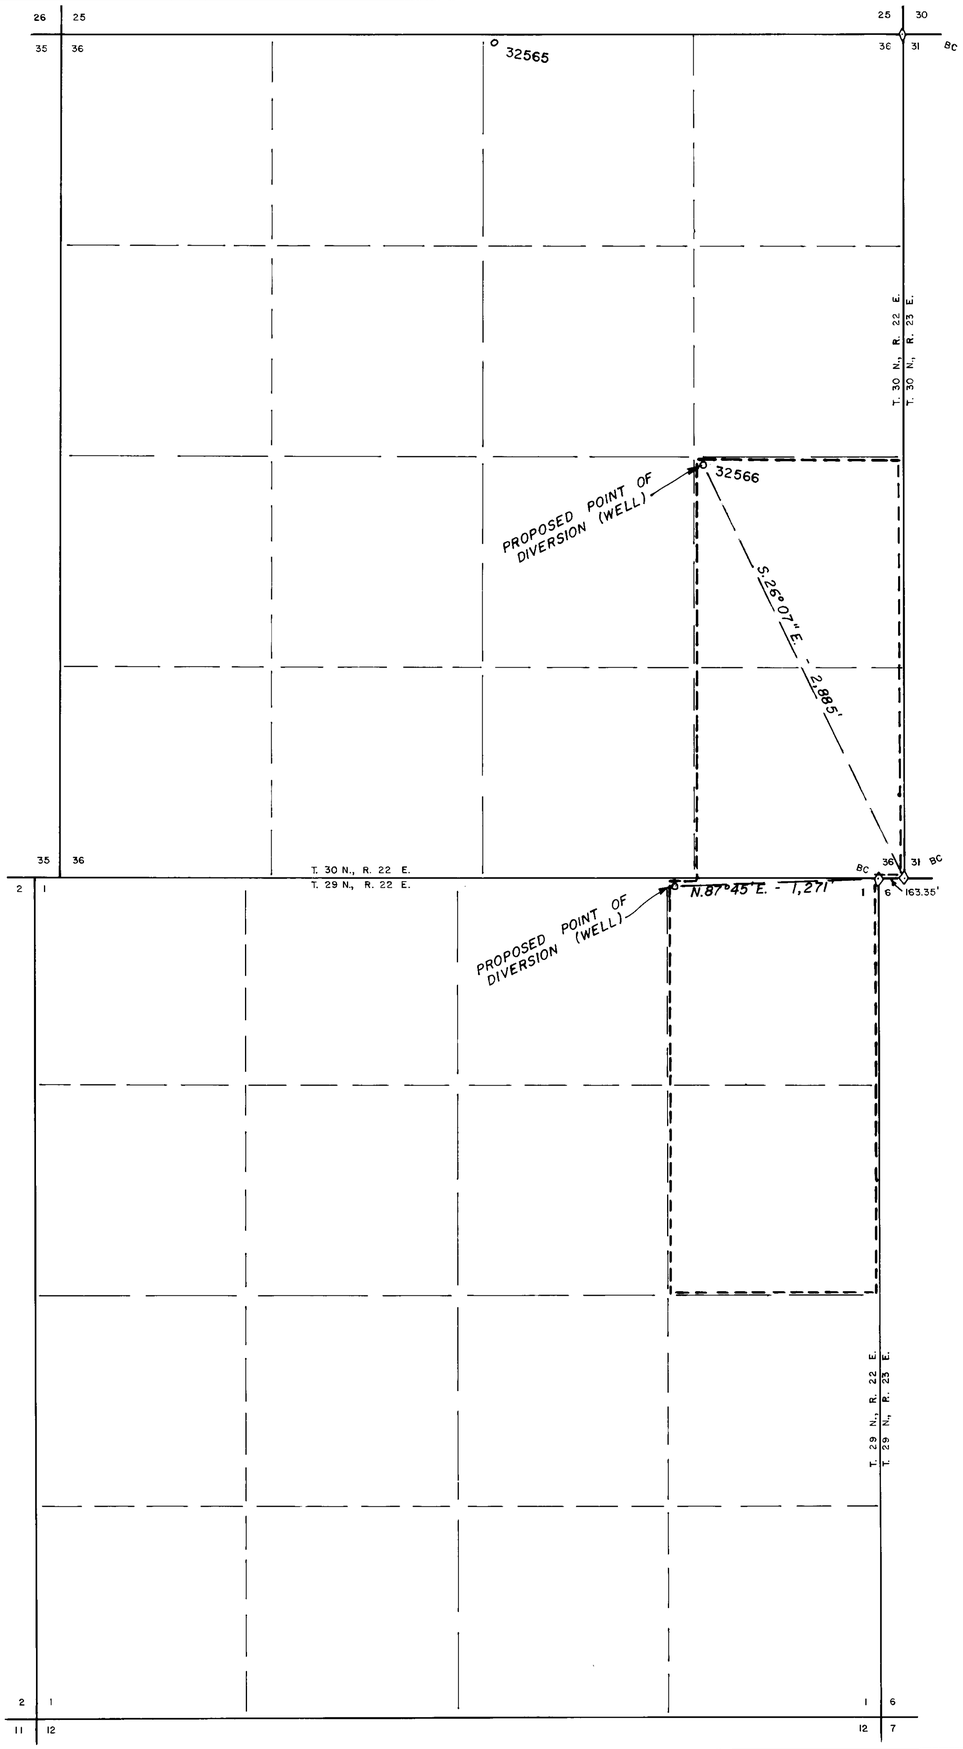

N

M. D. B. & M.

Basis of bearings shown on this map is Government plat No. 0318 dated 1917 and No. 0317 dated 1930.

STATE OF NEVADA
COUNTY OF WASHOE SS:

I, Ernest E. Muller, Sr., being first duly sworn, depose and say that this map, consisting of one sheet, has been correctly drawn to the designated scale from field notes of a survey made by me on the 15th. day of December, 1977, that it truly and correctly represents the proposed location and extent of the works used to divert water from an underground source in Washoe County by John White, Jr. for irrigation and domestic purposes. That the proposed point of diversion, the approximate location and size of the diverting channel, all reservoirs or basins, the location and names of all other works which will cross or connect with the proposed works, and the boundary of all lands, showing by 40-acre subdivisions the areas proposed to be irrigated, are fully and correctly designated thereon.

State Water Right Surveyor No. 273

Subscribed and sworn to before me this 13th. day of February, 1978.

Gloria Grubic
Notary Public in and for Nevada

SCALE: 1 INCH = 500 FEET

500 0 660 1320 2640

32566

MAP
TO ACCOMPANY APPLICATION
TO APPROPRIATE WATER
BY
JOHN WHITE, JR.
FOR
IRRIGATION AND DOMESTIC PURPOSES
FROM
AN UNDERGROUND SOURCE

BIG E, INC., 750 WEST PUEBLO ST., RENO, NEV., 89509 | 78.02.10

78.02.10

32566