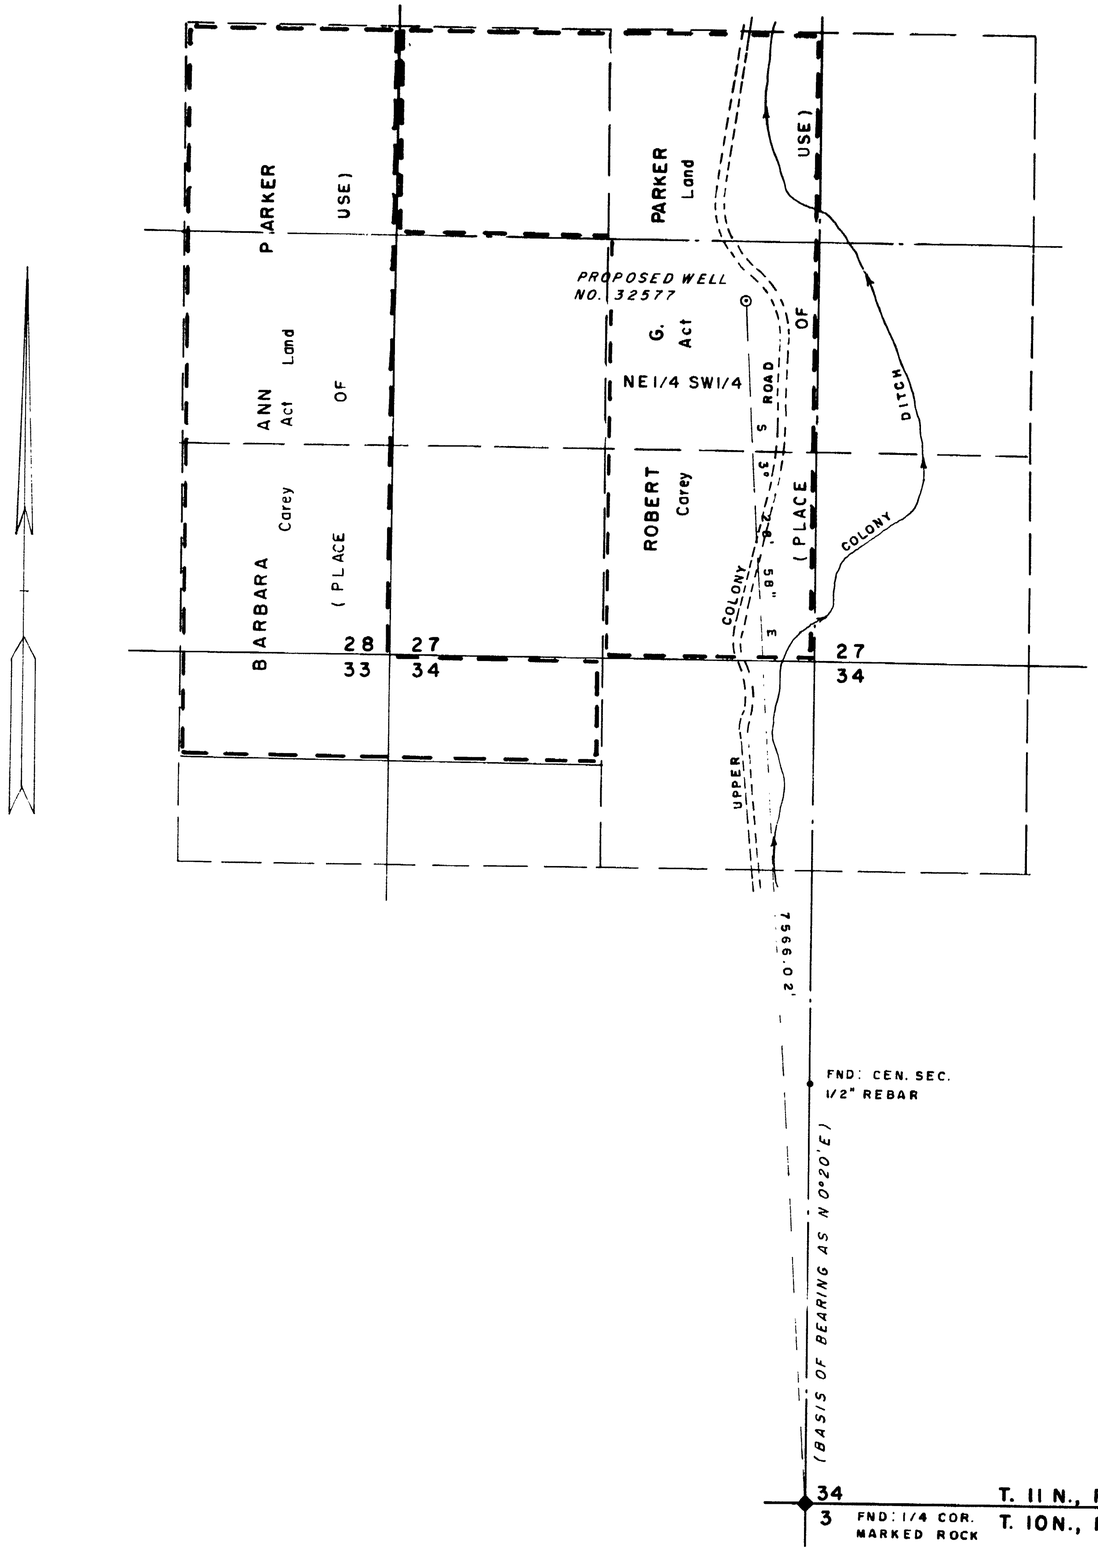

STATE of NEVADA }
CARSON CITY } s. s.

I, Walter G. Reid, being first duly sworn, depose and say that this map, consisting of one sheet, has been correctly drawn to the designated scale from field notes of a survey made by me on the 7 th. day of October, 1977, that it truly and correctly represents the proposed location and extent of the works used to divert water from an underground source in, Lyon County, by Robert G. Parker and Barbara Ann Parker, for irrigation and domestic purposes. That the proposed point of diversion, the approximate location and size of the diverting conduit, all reservoirs or basins, the location and names of all other works which will cross or connect with the proposed works, and the boundary of all lands, showing by 40-acre subdivisions the areas to be irrigated, are fully and correctly thereon.

Walter G. Reid
State Water Right Surveyor

Subscribed and sworn to before me this 9th day of Nov, 1977.

Jean Williams

JEAN WILLIAMS

SCALE: 1" = 500'

0 125 250 500 1000 1500 2000 2500

FILED
NOV 9 1977
STATE ENGINEER'S OFFICE

MAP
TO ACCOMPANY APPLICATION
TO APPROPRIATE WATER FOR
IRRIGATION & DOMESTIC
BY ROBERT G. PARKER
& BARBARA ANN PARKER
FROM UNDERGROUND SOURCE

325777