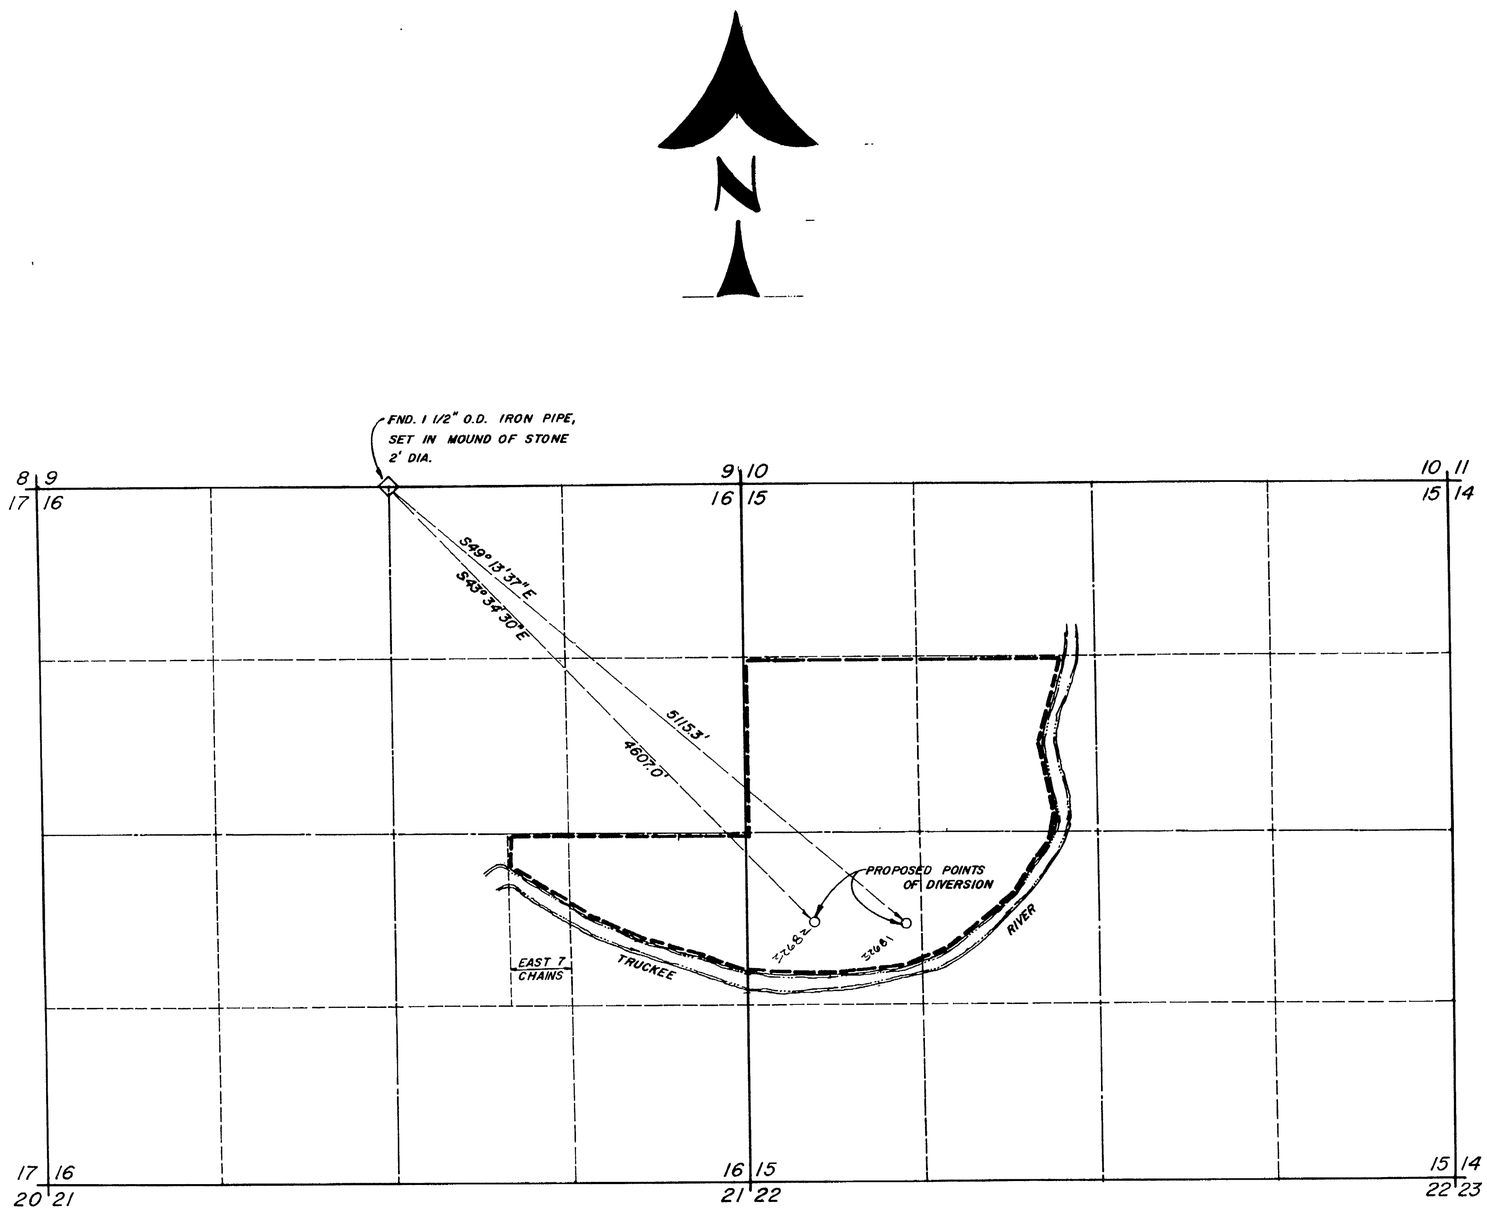

T. 19 N ~ R. 21 E.
M.D.B.&M.

State of Nevada
County of Washoe S.S.

I, Ronald L. Cooper, being first duly sworn, depose and say that this map, consisting of (1) one sheet has been correctly drawn to the designated scale from field notes of a survey made by me, on June 28th, 1977, that it truly and correctly represents the proposed location and extent of the proposed works used to divert water from underground sources in Washoe County, by James Peri and Joe Peri for Quasi Municipal purposes. That the proposed points of diversion, the location and names of all other works which will cross or connect with the proposed works, and the boundary of all lands, showing by 40 acre subdivisions the area proposed for use, are fully and correctly designated thereon.

Ronald L. Cooper
Ronald L. Cooper, State Water Right Surveyor No. 461

Subscribed and sworn to before me, this 30th day of June, 1977.
Notary Public in and for Washoe County, State of Nevada.

ELLEN M. NAUMANN
Notary Public State of Nevada
Washoe County
My Commission Expires: Mar 30, 1980

Ellen M. Naumann
Notary Public

0 500 1000 2000
SCALE 1" = 600'

BASIS BEARING = SOLAR OBSERVATION (JUNE 28, 77.)

FILED
JUN 8 1977
STATE ENGINEER'S OFFICE

MAP

TO ACCOMPANY APPLICATION TO APPROPRIATE WATER FOR QUASI MUNICIPAL PURPOSES (SUBDIVISION)
BY: **JAMES PERI & JOE PERI**
FROM: UNDER GROUND SOURCES

PREPARED BY: RON COOPER ~ LAND SURVEYING
1000 BIBLE WAY SUITE 36
RENO, NEVADA (702) 322-0634

32682 32681