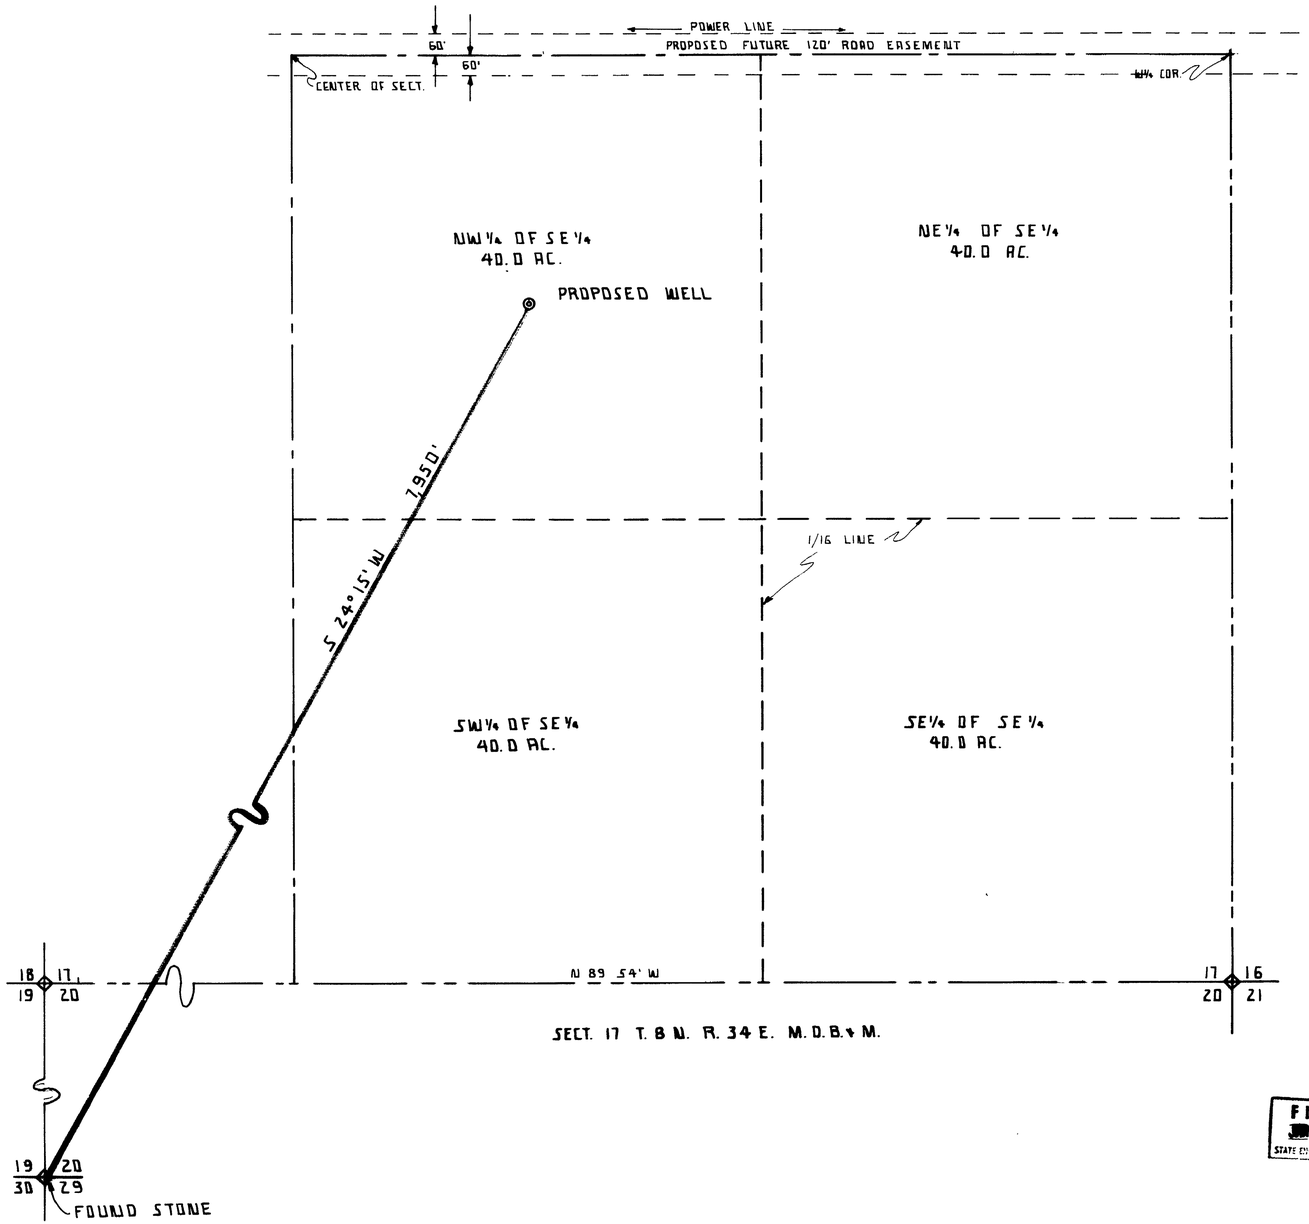

STATE OF NEVADA }
COUNTY OF MINERAL } SS

I JOSEPH W WHITTLE BEING FIRST DULY SWORN DEPOSE AND SAY THAT THIS MAP CONSISTING OF 1 SHEET HAS BEEN CORRECTLY DRAWN TO THE DESIGNATED SCALE FROM FIELD NOTES OF A SURVEY MADE BY ME OR UNDER MY SUPERVISION AND DIRECTION BETWEEN THE 1st DAY OF Sept AND THE 30th DAY OF Sept 1972; THAT IT TRULY AND CORRECTLY REPRESENTS THE PROPOSED LOCATION AND EXTENT OF THE WORKS USED TO DIVERT WATER FROM AN UNDERGROUND SOURCE IN MINERAL COUNTY BY GILBERT WILLIAMS FOR IRRIGATION AND DOMESTIC PURPOSES THAT THE PROPOSED POINT OF DIVERSION THE APPROXIMATE LOCATION AND SIZE OF THE DIVERTING CHANNEL ALL RESERVOIRS OR BASINS THE LOCATION AND NAMES OF ALL OTHER WORKS WHICH WILL CROSS OR CONNECT WITH THE PROPOSED WORKS AND THE BOUNDARY OF ALL LANDS SHOWING BY 40 ACRE SUBDIVISIONS THE AREAS PROPOSED TO BE IRRIGATED ARE FULLY AND CORRECTLY DESIGNATED THEREON

JOSEPH W. WHITTLE S.W.R.S. 388

SUBSCRIBED AND SWORN TO BEFORE ME THIS 10 DAY OF January 1972 NOTARY PUBLIC IN AND FOR CHURCHILL COUNTY, NEVADA

NOTARY PUBLIC

SEAL

DORA STARK
Notary Public - State of Nevada
Churchill County
My Commission expires May 1 1981

CAREY ACT APPLICATION # _____

200 0 200 400 600 800
SCALE 1" = 200'

FILED
12
STATE ENGINEER'S OFFICE

MAP TO ACCOMPANY APPLICATION TO APPROPRIATE WATER FOR IRRIGATION AND DOMESTIC PURPOSES.
BY: GILBERT WILLIAMS FROM AN UNDERGROUND SOURCE. WELL APPLICATION NO. 32697

SURVEYOR JOSEPH W. WHITTLE S.W.R.S. 388
DRAWN BY: G.F MELLO 7-78 SCALE 1" = 200'

32697