T. 14 N., R.63 E., M.D.B. & M.

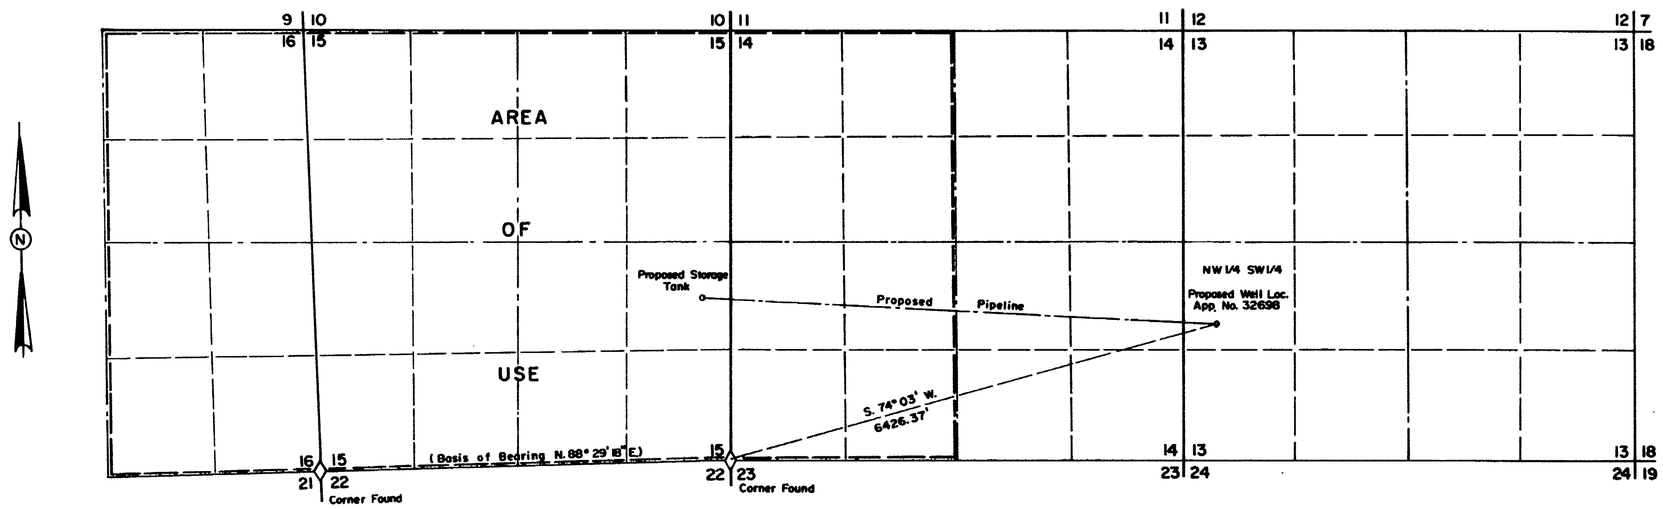

STATE OF NEVADA }
County of White Pine } ss

I, Richard W. Forman, being first duly sworn, depose and say that this map, consisting of one sheet, has been correctly drawn to the designated scale from field notes of a survey made by me on the 12th day of September, 1977; that it truly and correctly represents the proposed location and extent of the works used to divert water from Underground Sources, in White Pine County, by Silver King Mines, Inc. for Mining, Milling and Domestic purposes. That the proposed point of diversion, the approximate location and size of the diverting channel, all reservoirs or basins, the location and names of all other works which will cross or connect with the proposed works, and the boundary of all lands, showing by 40-acre subdivisions the areas proposed to be used for Mining, Milling and Domestic purposes are fully and correctly designated thereon.

Richard W. Forman
State Water Right Surveyor

Subscribed and sworn to before me this 9th day of September, 1977

Marcia Forman
Notary Public in and for White Pine County, Nevada

MARCIA FORMAN
Notary Public - State of Nevada
White Pine County, Nevada
Commission Expires Feb. 11 1978

1000' 0 1000' 2000' 3000'
SCALE 1" = 1000'

FILED
SEP 26 1977
STATE ENGINEER'S OFFICE

1977 SEP 26 PM 2 31

SURVEYED & MAPPED
BY
BOUNDY & FORMAN, INC.
ELY, NEVADA
SEPTEMBER, 1977

MAP TO ACCOMPANY
APPLICATION TO APPROPRIATE WATER
FOR MINING, MILLING & DOMESTIC
BY SILVER KING MINES, INC.
FROM UNDERGROUND SOURCES

32698