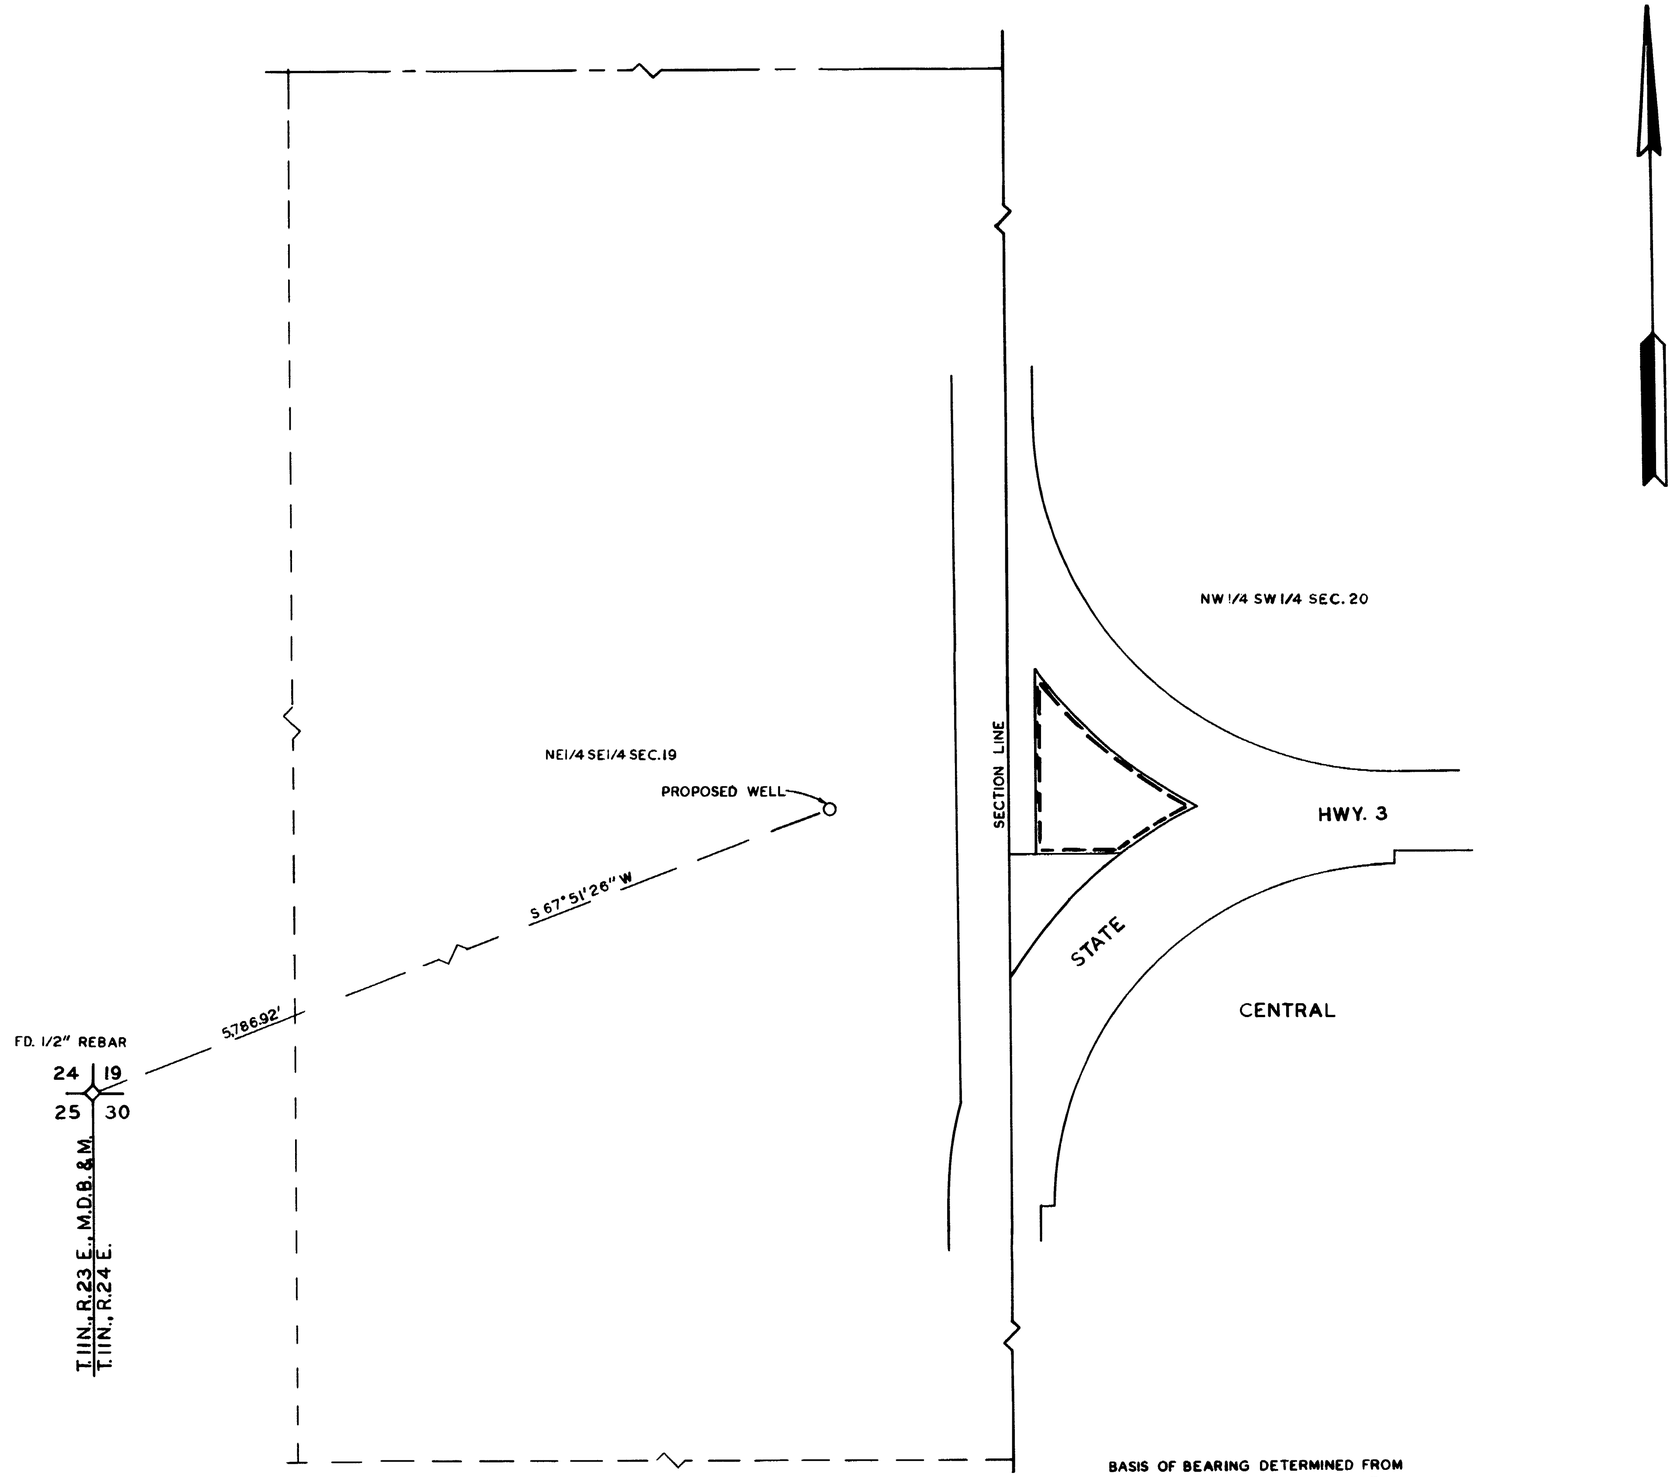

STATE OF NEVADA
COUNTY OF LYON S.S.

I, WYATT J. OWENS, BEING FIRST DULY SWORN, DEPOSE AND SAY THAT THIS MAP, CONSISTING OF ONE SHEET, HAS BEEN CORRECTLY DRAWN TO THE DESIGNATED SCALE FROM FIELD NOTES OF A SURVEY MADE BY ME ON THE TWENTY-SECOND DAY OF JUNE, 1977, THAT IT TRULY AND CORRECTLY REPRESENTS THE PROPOSED WELL LOCATION AND PLACE OF USE AS THEY EXIST IN LYON COUNTY AND WILL BE APPROPRIATED BY LYON COUNTY.

Wyatt J. Owens
STATE WATER RIGHT SURVEYOR

SUBSCRIBED AND SWORN TO BEFORE ME THIS 7th DAY OF July, 1977

Yvonne Marie Owens

YVONNE MARIE OWENS
Notary Public – State of Nevada
Lyon County
My Commission Expires June 14, 1980

SCALE 1" = 60'

0 50 100 200 300

FILED
AUG 1977
STATE ENGINEER'S OFFICE

BASIS OF BEARING DETERMINED FROM MAGNETIC COMPASS READING WITH DECLINATION OF 17° EAST

77 JUL 8 AM 11 19

77 AUG 8 PM 1 28

CERTIFICATE NO. 10788 ISSUED 4/5/83

MAP
TO ACCOMPANY APPLICATION
TO APPROPRIATE WATER FOR
QUASI-MUNICIPAL USE BY
LYON COUNTY
FROM UNDERGROUND SOURCE

32742