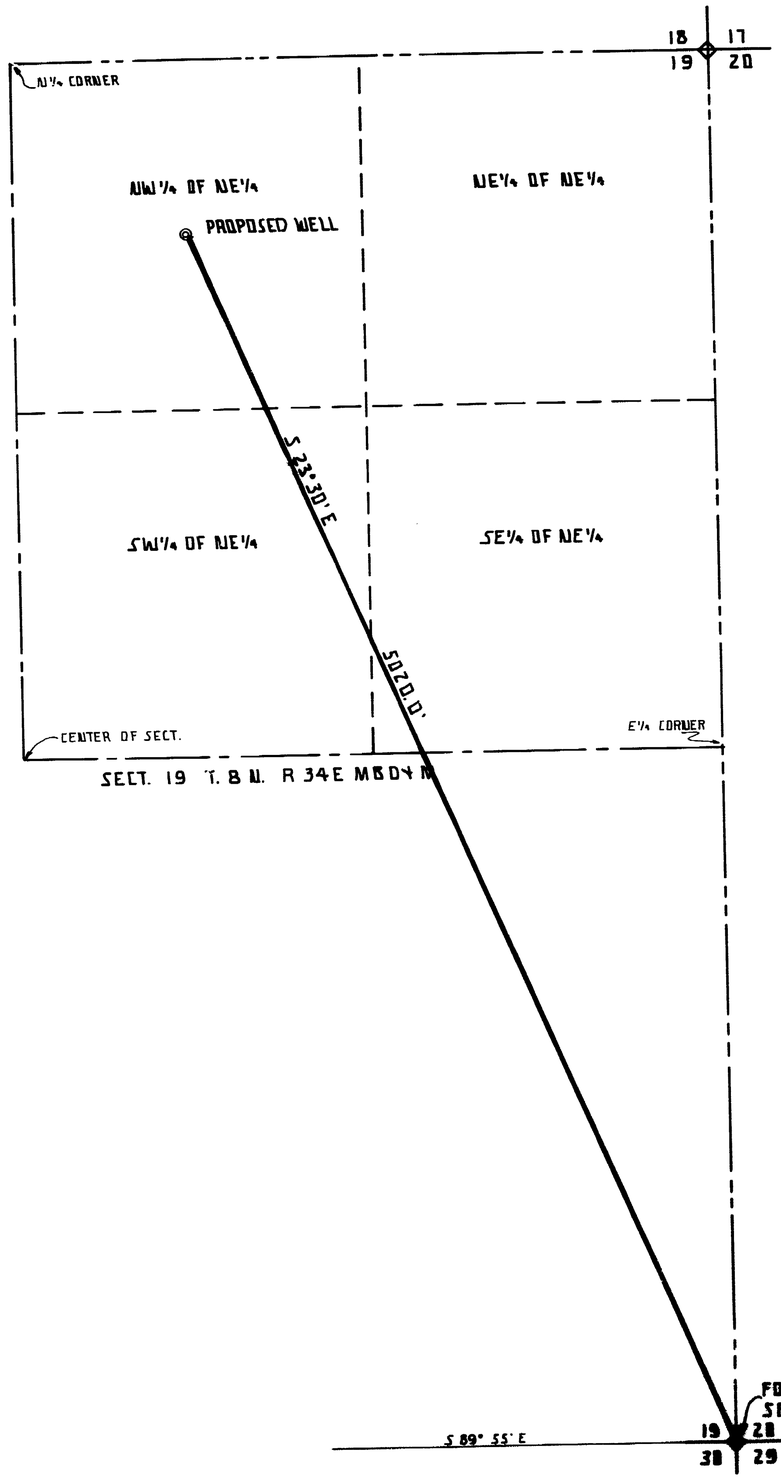

STATE OF NEVADA }
COUNTY OF MINERAL } SS

I, JOSEPH W. WHITTLE, BEING FIRST DULY SWORN, DEPOSE AND SAY THAT THIS MAP CONSISTING OF 1 SHEET HAS BEEN CORRECTLY DRAWN TO THE DESIGNATED SCALE FROM FIELD NOTES OF A SURVEY MADE BY ME, (OR UNDER MY SUPERVISION AND DIRECTION), BETWEEN THE 16th DAY OF Sept. AND THE 30th DAY OF Sept. 1977; THAT IT TRULY AND CORRECTLY REPRESENTS THE PROPOSED LOCATION AND EXTENT OF THE WORKS USED TO DIVERT WATER FROM AN UNDERGROUND SOURCE, IN MINERAL COUNTY BY: BETTY J. BERG FOR IRRIGATION AND DOMESTIC PURPOSES THAT THE PROPOSED POINT OF DIVERSION THE APPROXIMATE LOCATION AND SIZE OF THE DIVERTING CHANNEL, ALL RESERVOIRS OR BASINS, THE LOCATION AND NAMES OF ALL OTHER WORKS WHICH WILL CROSS OR CONNECT WITH THE PROPOSED WORKS, AND THE BOUNDARY OF ALL LANDS, SHOWING BY 40 ACRE SUBDIVISIONS THE AREAS PROPOSED TO BE IRRIGATED, ARE FULLY AND CORRECTLY DESIGNATED THEREON.

JOSEPH W. WHITTLE SWRS 388

SUBSCRIBED AND SWORN TO BEFORE ME THIS 22 DAY OF December 1977 NOTARY PUBLIC IN AND FOR CHURCHILL COUNTY NEVADA

DORA STARK
Notary Public - State of Nevada
Churchill County
My Commission expires May 3, 1980

NOTARY PUBLIC

SEAL

CAREY ACT # 1167

G.L.O. BRGS.

300 0 300 600 900 1200
SCALE: 1" = 300'

FILED
JAN 9 1978
STATE ENGINEER'S OFFICE

MAP TO ACCOMPANY APPLICATION TO APPROPRIATE WATER FOR IRRIGATION AND DOMESTIC PURPOSES.
BY: BETTY J. BERG FROM AN UNDERGROUND SOURCE. WATER APPLICATION # 32758

SURVEYOR: JOSEPH W. WHITTLE S.W.R.S. 388
DRAWN BY: G. F. MELLO SCALE: 1" = 300'

32758