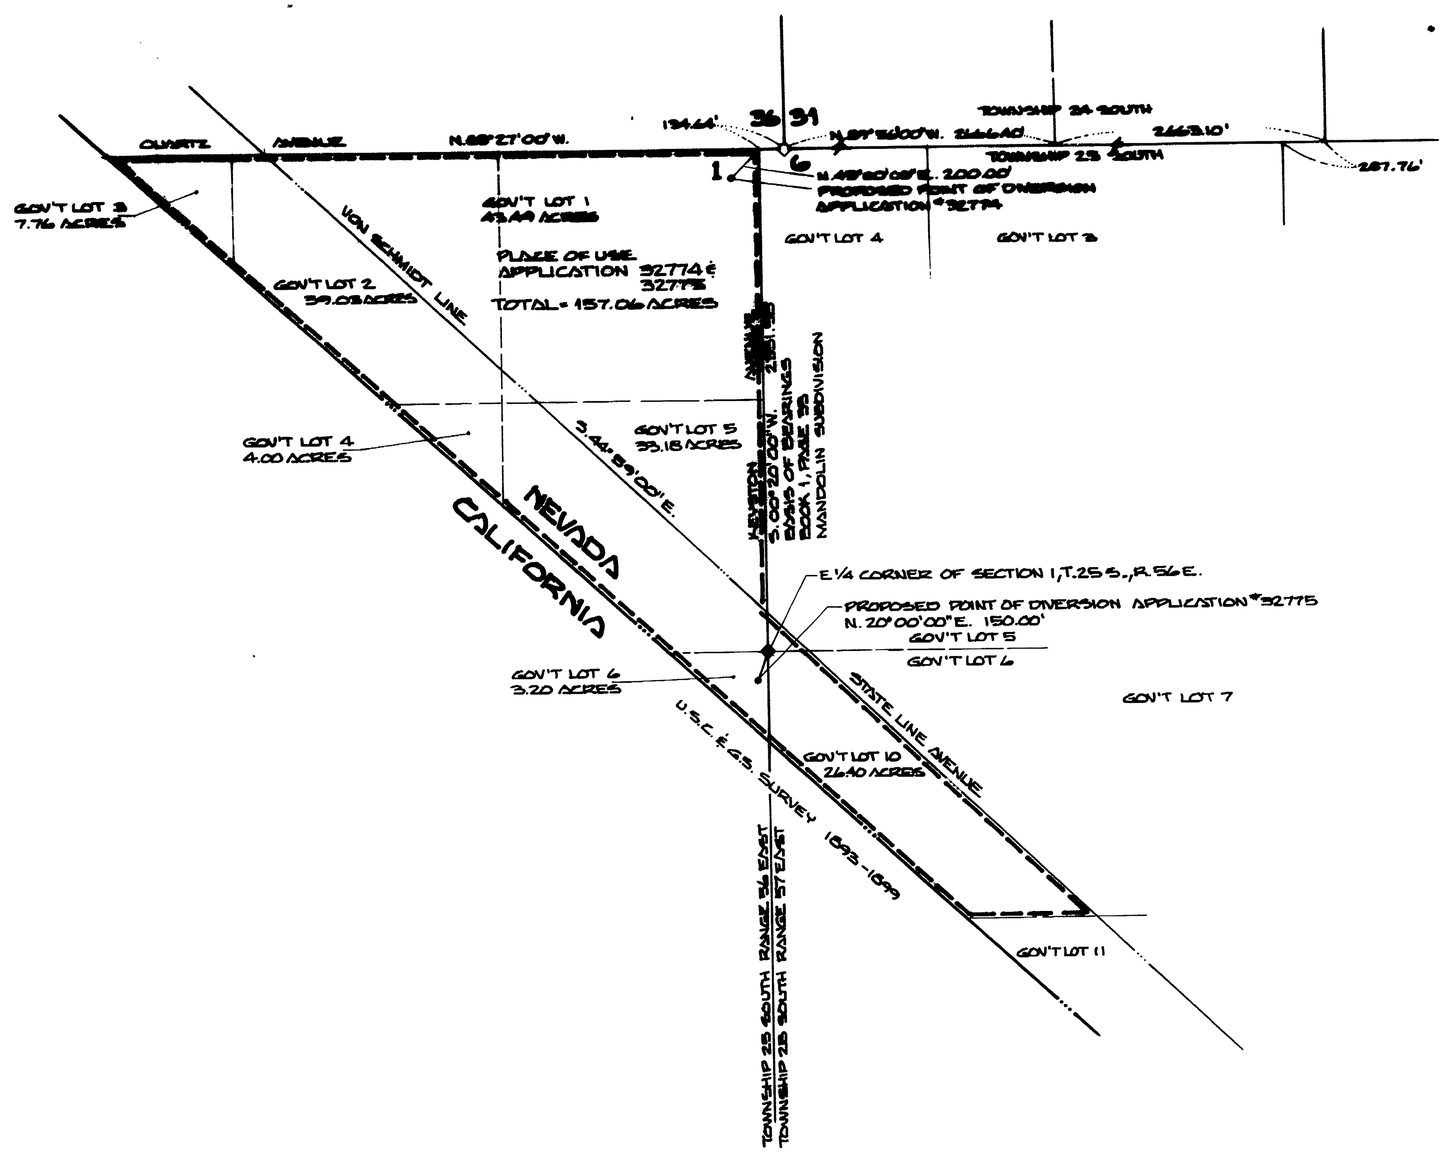

SECTION 1 T.25S., R56E., M.D.B.&M.
CLARK COUNTY NEVADA

STATE OF NEVADA }
COUNTY OF CLARK } ss.

I, RICHARD J. BAUGHMAN, BEING FIRST DULY SWORN, DEPOSE AND SAY THAT THIS MAP, CONSISTING OF ONE SHEET, HAS BEEN CORRECTLY DRAWN TO THE DESIGNATED SCALE FROM FIELD NOTES OF A SURVEY MADE UNDER MY SUPERVISION AND DIRECTION ON THE 24th DAY OF JAN., 1978, THAT IT TRULY AND CORRECTLY REPRESENTS THE PROPOSED LOCATION AND EXTENT OF WORKS USED TO DIVERT WATER FROM AN UNDERGROUND SOURCE IN MESQUITE VALLEY BASIN IN CLARK COUNTY, NEVADA, BY VERDES H. UECKERT FOR IRRIGATION AND DOMESTIC PURPOSES. THAT THE PROPOSED POINT OF DIVERSION, THE APPROXIMATE LOCATION AND SIZE OF THE DIVERTING CHANNEL OR OTHER CONDUIT, THE PLACE AND MANNER OF USE, AND THE LOCATION AND NAMES OF ALL OTHER WORKS AND STREAMS WHICH ARE CROSSED BY OR CONNECTED WITH THE SAID WORKS, ARE FULLY AND CORRECTLY DESIGNATED THEREON.

Richard J. Baughman 2-18-78
STATE WATER RIGHT SURVEYOR
RICHARD J. BAUGHMAN NO. 550

REGISTERED PROFESSIONAL ENGINEER
RICHARD J. BAUGHMAN
CIVIL
No. 2162
NEVADA

SUBSCRIBED AND SWORN TO BEFORE ME THIS 18TH DAY OF FEBRUARY 1978

NOTARY PUBLIC IN AND FOR SAID COUNTY AND STATE

NOTARY PUBLIC - STATE OF NEVADA
CLARK COUNTY
ARTHUR W. MILLER
My Commission Expires Mar. 17, 1979

MY COMMISSION EXPIRES: MARCH 17TH 1979

FILED
FEB 21 1978

SCALE 1" = 400'

APPLICATION'S NO. 32774 & 32775

MAP TO ACCOMPANY AN APPLICATION TO APPROPRIATE WATER

BY VERDES H. UECKERT
FOR IRRIGATION & DOMESTIC PURPOSES
FROM AN UNDERGROUND SOURCE

BAUGHMAN & TURNER
CIVIL ENGINEERS
LAND SURVEYORS

32775 32774