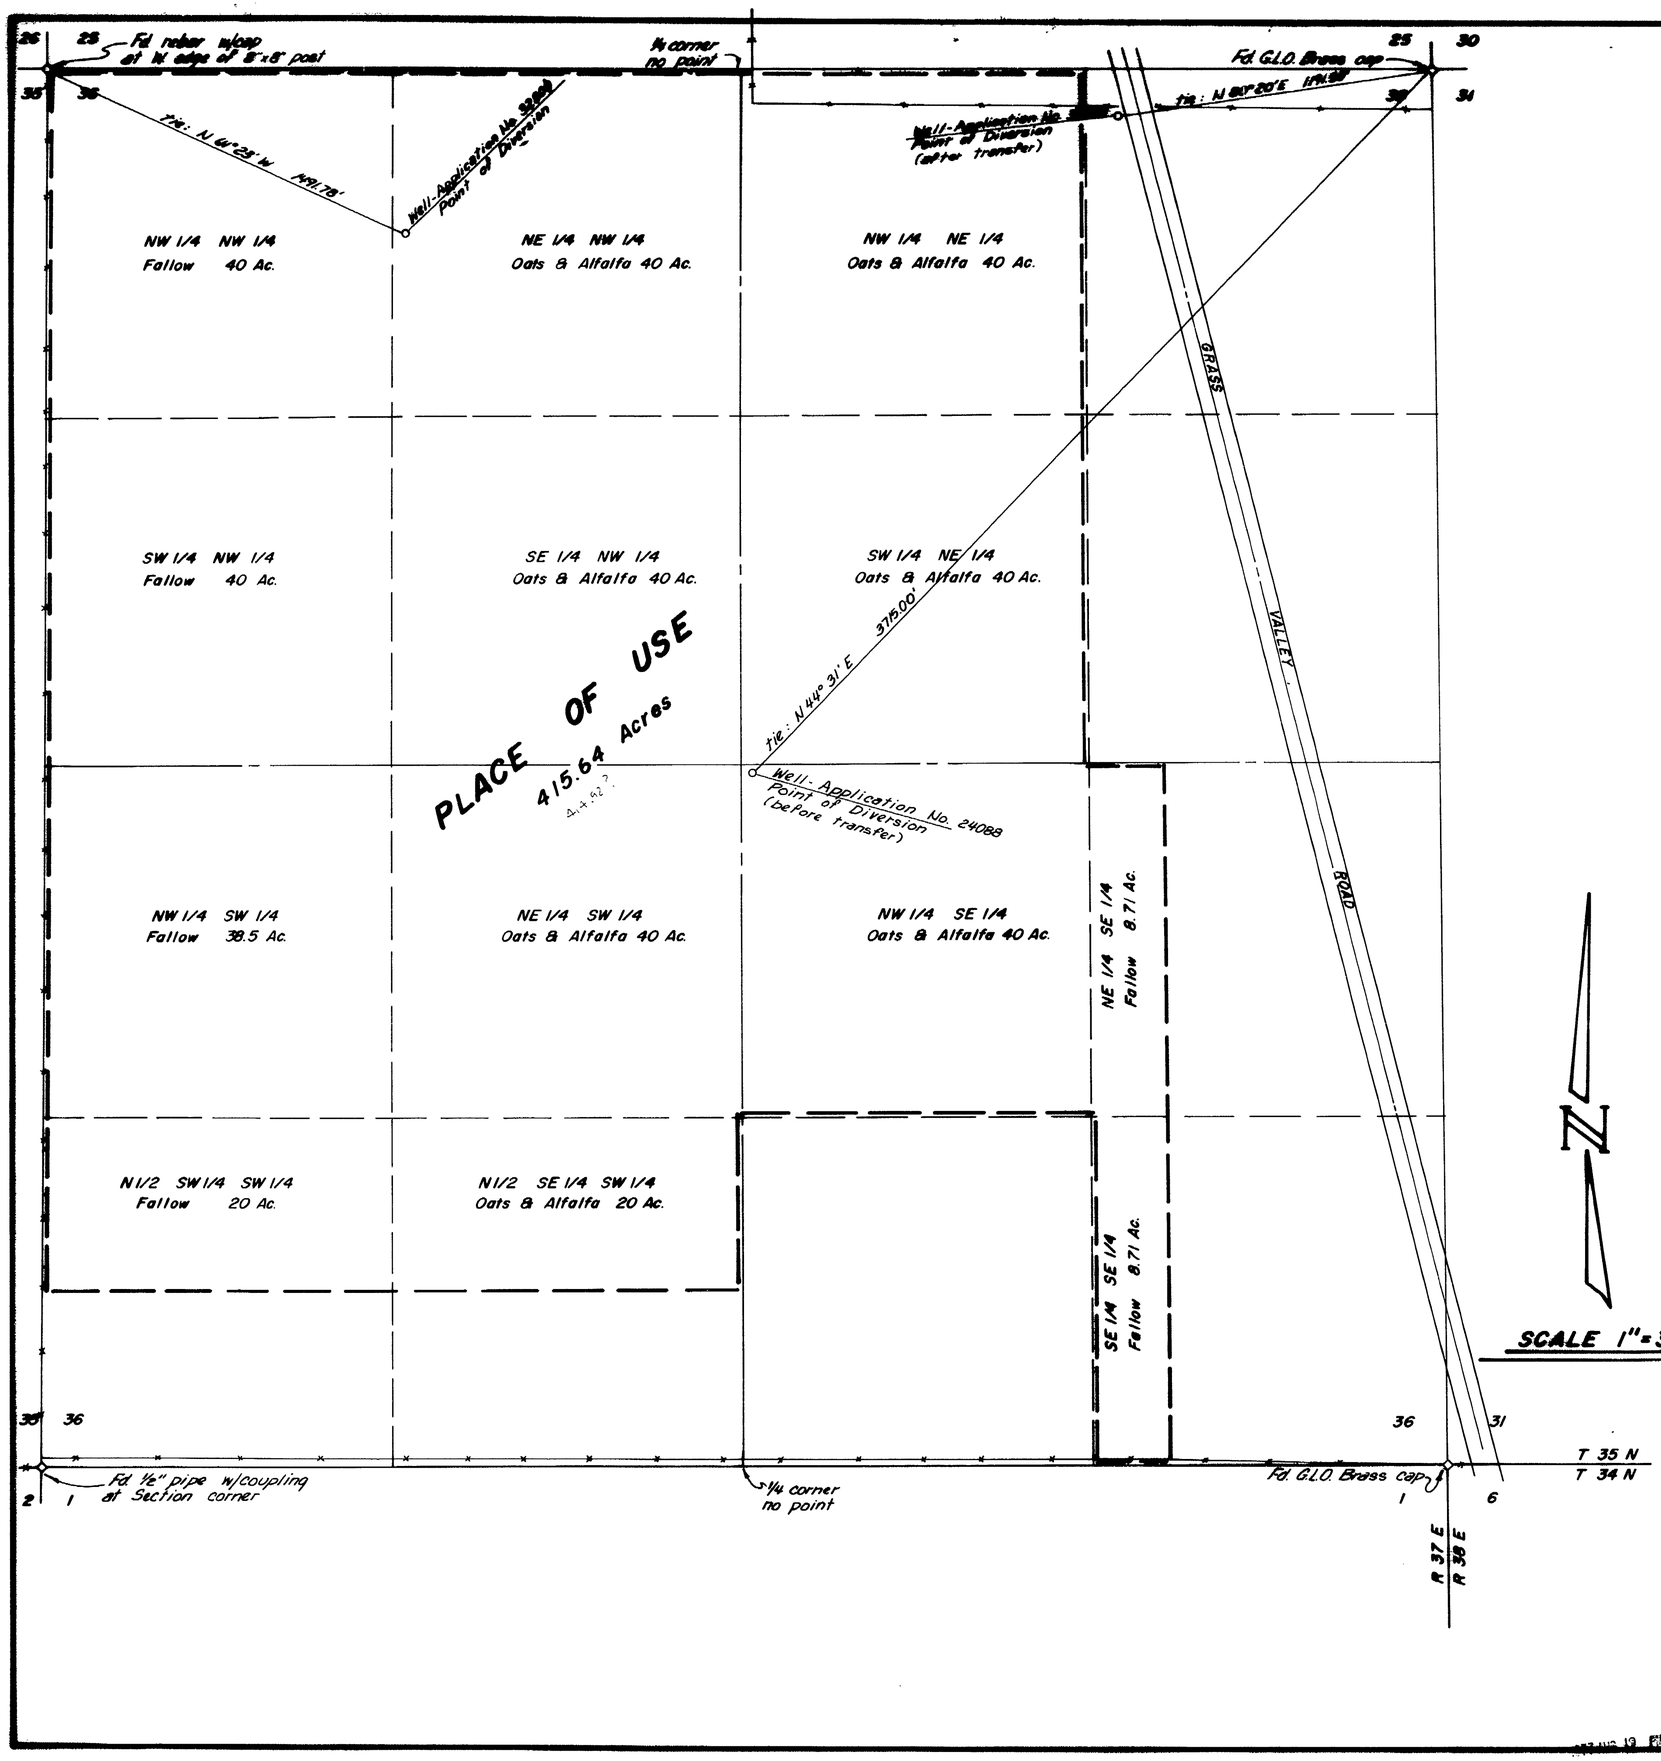

State of Nevada
County of Humboldt S.S.

I, E.P. Osgood, Jr. being first duly sworn, depose and say that this map, consisting of 1 sheet, has been correctly drawn to the designated scale from field notes of a survey made by me, or under my direction, on July 26, 1977, that it truly and correctly represents the location and extent of the works used to divert water from underground in Humboldt County by Pioneer Land & Livestock for irrigation & domestic purposes under Applications No. 32800 & 32801. That the Point of Diversion, the location, size of diverting channel, location and description of all measuring devices, location and extent of lands owned or controlled by the applicant upon which water applied for under Applications No. 32800 & 32801 are used, together with the area and kind of culture in each 40 acre subdivision, and the location and names of all other works or streams which are crossed by or connected with said works are fully and correctly designated thereon.

E.P. Osgood Jr.
E.P. Osgood, Jr. State Water Right Surveyor No. 294

Subscribed and sworn to before me on this 3rd day of August, 1977.

Marvin Hamrick
Notary Public

Notary Public in and for Washoe County, Nevada.

MARVIN HAMRICK
Notary Public - State of Nevada
Washoe County
My Commission expires May 8 1981

Cultural Map Tabulation

SECTION	SUBDIVISION	TOWNSHIP	RANGE	ACRES	CULTURE
36	NW¼ NW¼	35N	37E	40	Fallow
"	SW¼ NW¼	"	"	"	"
36	NW¼ SW¼	35N	37E	38.5	"
"	N½ SW¼ SW¼	"	"	20	"
36	NE¼ NW¼	35N	37E	40	Oats & Alfalfa
"	SE¼ NW¼	"	"	"	"
36	NE¼ SW¼	35N	37E	40	"
"	NE SE¼ SW¼	"	"	20	"
36	NW¼ NE¼	35N	37E	40	"
"	SW¼ NE¼	"	"	"	"
36	NW¼ SE¼	35N	37E	40	"
"	NE¼ SE¼	"	"	8.71	Fallow
36	SE¼ SE¼	35N	37E	8.71	"
"			Total	415.64	

Basis of Bearings: The centerline of Grass Valley Road bears N 14°21'49" W as shown on Humboldt County map of Grass Valley Road.

SCALE 1" = 300'
0 300 600 900 1200

FILED
AUG 19 1977
STATE ENGINEER'S OFFICE

MAP TO ACCOMPANY
APPLICATIONS TO CHANGE POINT OF DIVERSION AND PLACE USE; AND PROOF OF BENEFICIAL USE UNDER APPLICATIONS NO. 32800 & 32801
BY
PIONEER LAND & LIVESTOCK
FROM UNDERGROUND SOURCES
HUMBOLDT COUNTY NEVADA
MARCH 1976 E.P. OSGOOD, ST. WTR. RT. SUR. NO. 294

32801 32800