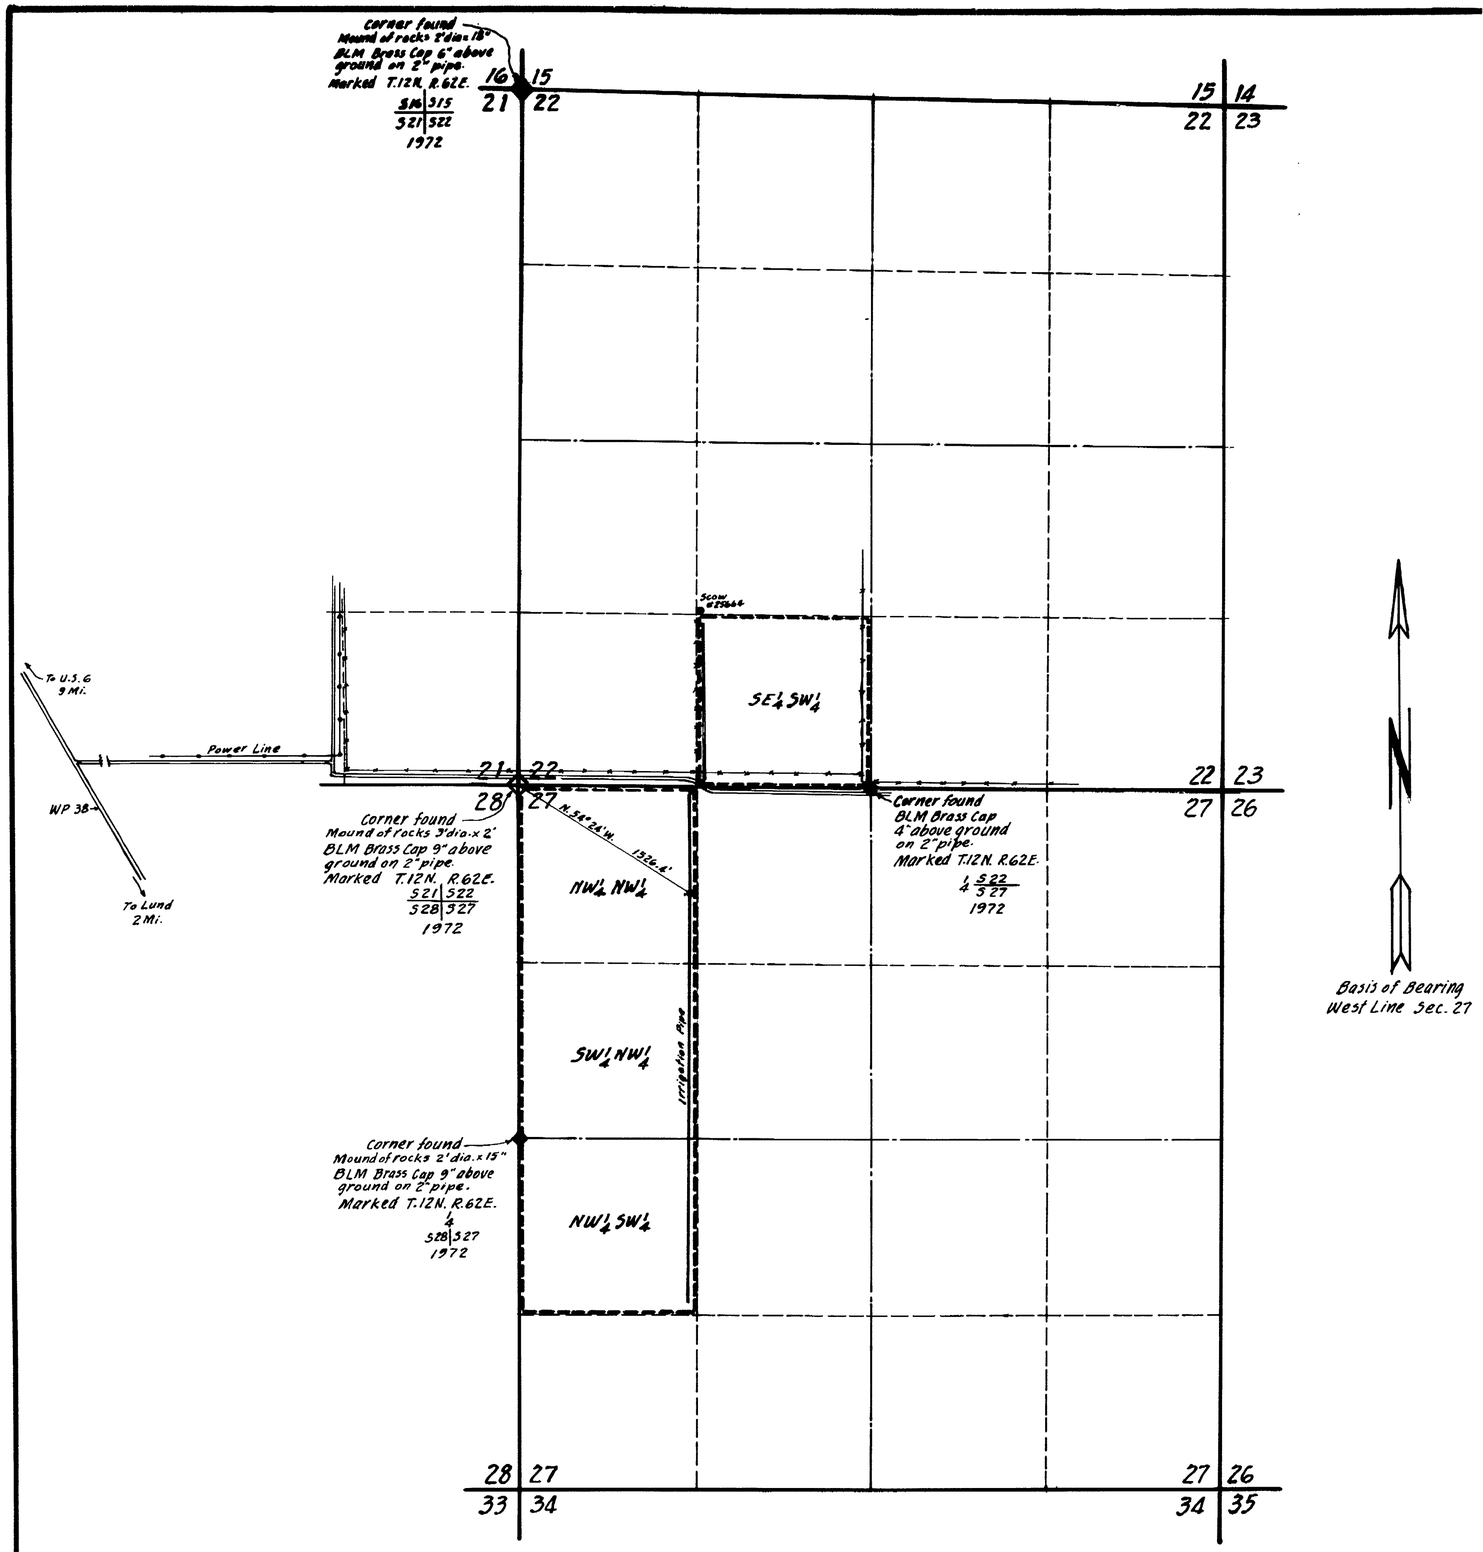

T. 12 N., R. 62 E., M.D.B.&M.

STATE OF NEVADA }
COUNTY OF WHITE PINE } SS:

I, Henry C. Conrad, being first duly sworn, depose and say that this map consisting of one sheet, has been correctly drawn to the designated scale from field notes of a survey made by me, between the 28th day of September, and the 10th day of October, 1977, that it truly and correctly represents the proposed location and extent of the works used to divert water from an underground source in White Pine County, by Blanche Crabtree for irrigation and domestic purposes. That the proposed point of diversion, the approximate location and size of the diverting channel, all reservoirs or basins, the location and names of all other works which will cross or connect with the proposed works, and the boundary of all lands, showing by 40-acre subdivisions the areas proposed to be irrigated, are fully and correctly designated thereon.

Henry C. Conrad
State Water Right Surveyor No. 395

Subscribed and sworn to before me this 11th day of October, 1977

Robert V. Simon
Notary Public in and for White Pine County, Nevada.

ROBERT V. SIMON
Notary Public State of Nevada
White Pine County
My Commission Expires May 20, 1981

0 600 1200 1800 2400
Scale ~ 1 in. = 600 ft.

32810

MAP
TO ACCOMPANY APPLICATION TO APPROPRIATE WATER FOR IRRIGATION AND DOMESTIC BY BLANCHE CRABTREE FROM UNDERGROUND SOURCE

Hec. Oct. 10, 1977.

FILED
OCT 12 1977
STATE ENGINEER'S OFFICE

1977 OCT 12 PM 2 47

32810