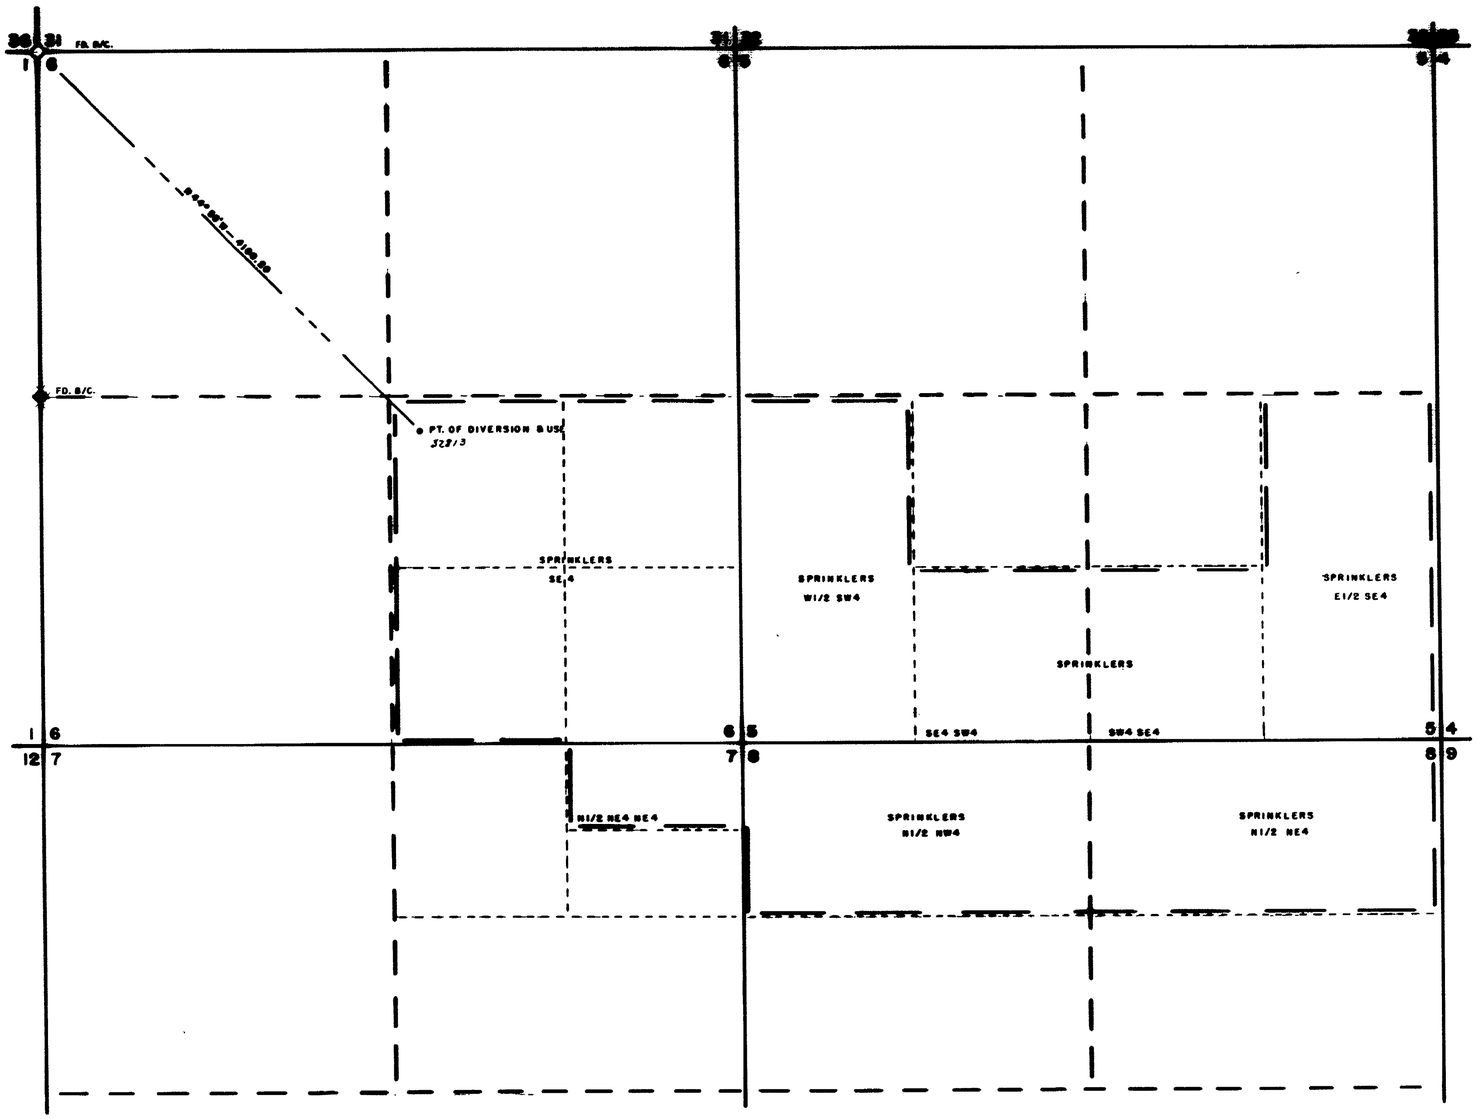

T11N R43E M.D.B.&M

NOTE

Basis of bearings West line Sec. 6

State of Nevada
County of Esmeralda } S.S.

I, J.V. Caselli, being first duly sworn depose and say that this map consisting of 1 sheet, numbered from 1 to 0 inclusive, has been correctly drawn to the designated scale from field notes of a survey made by me between the 27 day of JAN. and the 28 day of JAN. ,1978, that it, truly and correctly represents the proposed location and extent of the works to divert water from Underground Source , in NYE COUNTY by RUSSELL WILLIAM BERG Sr. , for irrigation purposes. That the proposed point of diversion, the approximate location and size of the diverting channel, all reservoirs or basins, the location and names of all other works which will cross or connect with the proposed works, and the boundary of all lands, showing by 40 acre subdivisions the areas proposed to be irrigated, are fully and correctly designated thereon.

J. V. Caselli
STATE WATER RIGHT SURVEYOR

Subscribed and sworn to before me this 7th day of February, 1978

[illegible] Esmeralda COUNTY, NEVADA
County Clerk

FILED
STATE ENGINEER'S OFFICE

32813

0 600 1200 1800 2400 3000

MAP TO ACCOMPANY
APPLICATION TO APPROPRIATE WATER
FOR
DOMESTIC & IRRIGATION
FROM
UNDERGROUND SOURCE
BY
RUSSELL WILLIAM BERG SR.

SCALE 1" = 600 FT.

SURVEYED BY — J.V. CASELLI

32813