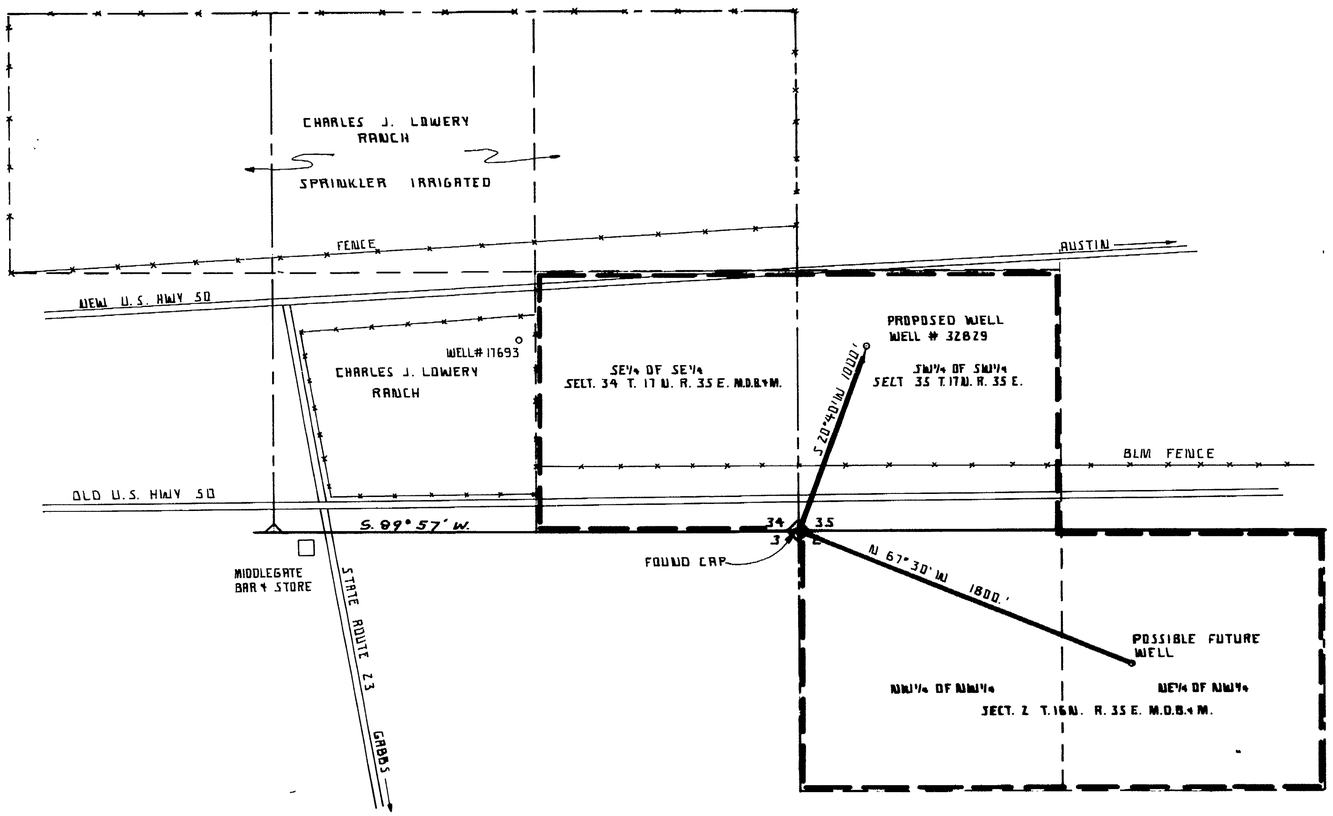

STATE OF NEVADA }
COUNTY OF CHURCHILL } SS

I, JOSEPH W. WHITTLE, BEING FIRST DULY SWORN, DEPOSE AND SAY THAT THIS MAP CONSISTING OF 1 SHEET HAS BEEN CORRECTLY DRAWN TO THE DESIGNATED SCALE FROM FIELD NOTES OF A SURVEY MADE BY ME, (OR UNDER MY SUPERVISION AND DIRECTION), BETWEEN THE 20th DAY OF Jan AND THE 30th DAY OF Jan 1978; THAT IT TRULY AND CORRECTLY REPRESENTS THE PROPOSED LOCATION AND EXTENT OF THE WORKS USED TO DIVERT WATER FROM AN UNDERGROUND SOURCE, IN CHURCHILL COUNTY BY: CHARLES J. LOWERY FOR IRRIGATION AND DOMESTIC PURPOSES THAT THE PROPOSED POINT OF DIVERSION, THE APPROXIMATE LOCATION AND SIZE OF THE DIVERTING CHANNEL, ALL RESERVOIRS OR BASINS, THE LOCATION AND NAMES OF ALL OTHER WORKS WHICH WILL CROSS OR CONNECT WITH THE PROPOSED WORKS, AND THE BOUNDARY OF ALL LANDS, SHOWING BY 40 ACRE SUBDIVISIONS THE AREAS PROPOSED TO BE IRRIGATED, ARE FULLY AND CORRECTLY DESIGNATED THEREON.

JOSEPH W. WHITTLE S.W.R.S. 388

SUBSCRIBED AND SWORN TO BEFORE ME THIS 17 DAY OF February 197 8 NOTARY PUBLIC IN AND FOR CHURCHILL COUNTY, NEVADA

NOTARY PUBLIC

SEAL

Carey Act Applic. #_____

400 0 400 800 1200 1600
SCALE 1" = 400'

32829

MAP TO ACCOMPANY APPLICATION TO APPROPRIATE WATER FOR IRRIGATION AND DOMESTIC PURPOSES.
BY: CHARLES J. LOWERY FROM AN UNDERGROUND SOURCE. WELL APPLICATION # 32829

SURVEYOR JOSEPH W. WHITTLE S.W.R.S. 388
DRAWN BY: G.F. MELLO Z 14 T8 SCALE 1" = 400'

FILED
FEB 21 1978
STATE ENGINEER'S OFFICE

32829