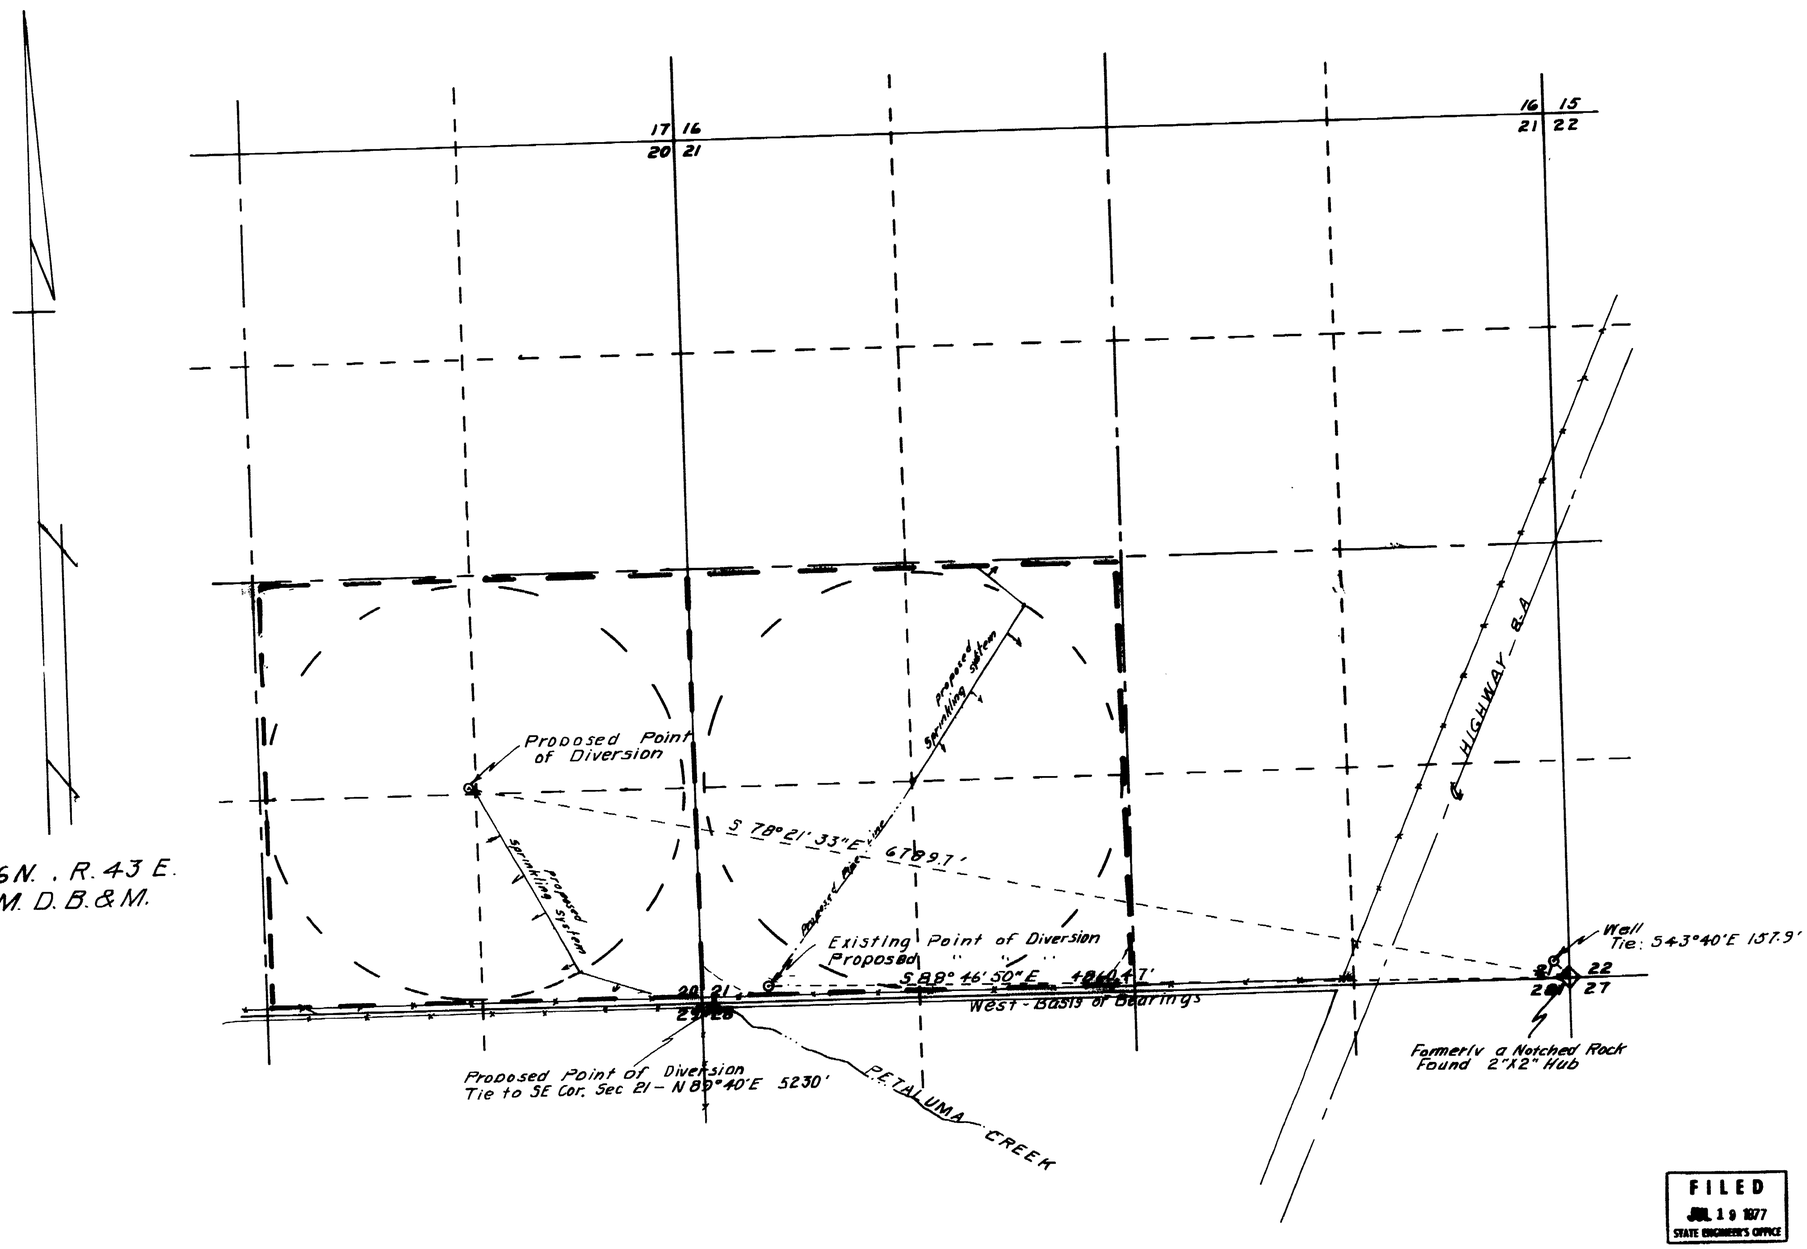

STATE OF NEVADA
COUNTY OF HUMBOLDT } SS

R. Caldwell being first duly sworn depose and say that this map, consisting of ____ sheets, has been correctly drawn to the designated scale from field notes of a survey made by me (or under my supervision and direction), ON THE 15TH DAY OF JULY, 1977, that it truly and correctly represents the proposed location and extent of the works used to divert water from UNDERGROUND & PETALUMA CREEK in LANDER County, by DELBERT G. and JESSICA LINDSAY for IRRIGATION.

That the proposed point of diversion, the location and size of the diverting channel, all reservoirs and basins, location and description of all measuring devices, and the boundary of all lands SHOWING BY 40-ACRE SUB-DIVISIONS THE LANDS TO BE IRRIGATED

and the location and names of all other works or streams which are crossed by or connected with said works are fully and correctly designated thereon.

J. R. CALDWELL
State Water Right Surveyor No. 276

REGISTERED LAND SURVEYOR - STATE OF NEVADA No. 626

Subscribed and sworn to before me this 18th day of JULY 1977

Gladys Gul

COUNTY RECORDER GLADYS GUL HUMBOLDT COUNTY, NEVADA

Scale 1" = 500'

500 0 500 1000 1500 2000

FILED
JUL 19 1977
STATE ENGINEER'S OFFICE

J. R. Caldwell
Winnemucca, Nevada

Job No.	By	Date
Survey	JRC	7/16/77
Calculations		
Drawing		
Checked		
Corrections		

1977 JUL 19 PM 2 23

MAP TO ACCOMPANY

APPLICATION TO CHANGE THE POINT OF DIVERSION AND APPROPRIATE WATER

FOR IRRIGATION
BY DELBERT G. and JESSICA LINDSAY
FROM UNDERGROUND & PETALUMA CREEK
IN LANDER COUNTY, NEVADA