PLACE OF USE

NW¼ NE¼ SW¼ SE¼ SEC.14 T.22S., R.60E., M.D.M. CLARK COUNTY, NEVADA.

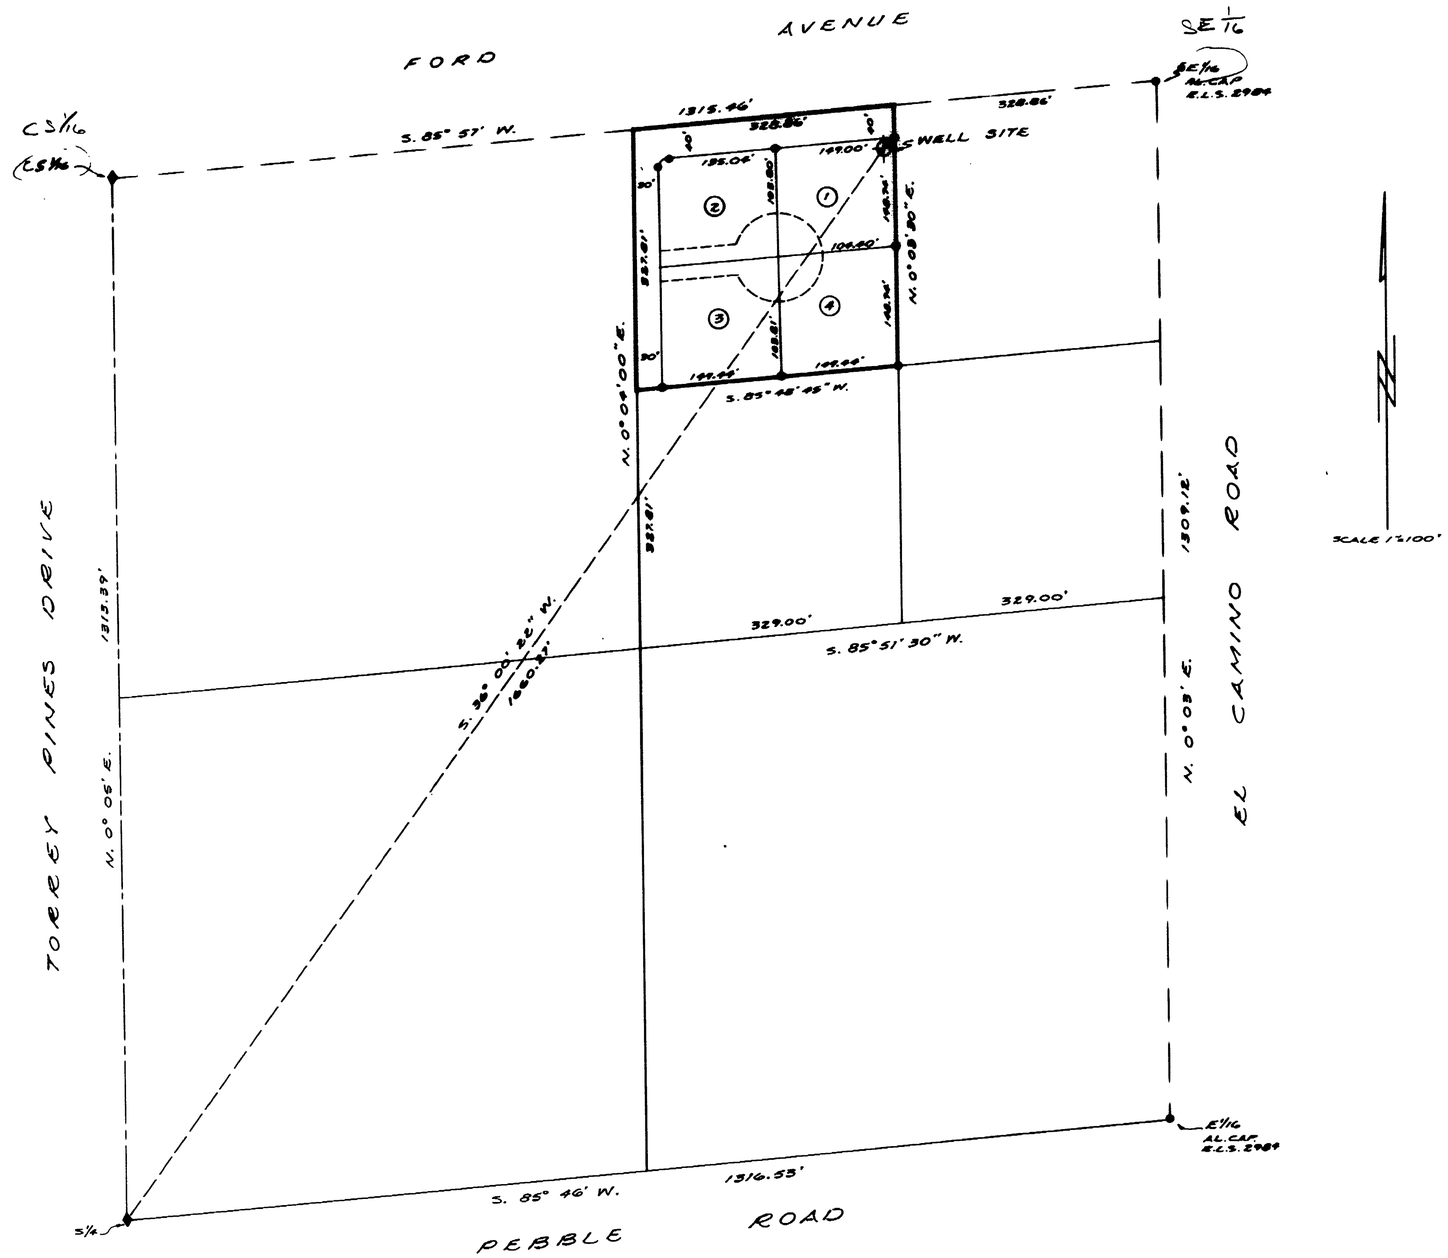

SCALE 1"=100'

POINT OF DIVERSION

SW¼ SE¼ SEC.14 T.22S., R.60E., M.D.M., CLARK COUNTY, NEVADA.

STATE OF NEVADA | SS
COUNTY OF CLARK

I, WAYNE M. HINK, BEING FIRST DULY SWORN, DEPOSE AND SAY THAT THIS MAP, CONSISTING OF ONE SHEET, IS CORRECTLY DRAWN TO THE DESIGNATED SCALE FROM FIELD NOTES OF A SURVEY MADE BY ME ON JUNE 25, 1977; THAT IT TRULY REPRESENTS THE LOCATION AND EXTENT OF THE WORKS USED TO DIVERT WATER FROM THE LAS VEGAS ARTESIAN BASIN BY CHARLES L. PAINTER FOR "QUASI-MUNICIPAL-SUBDIVISION USE" AND THAT THE BOUNDARIES OF THE LANDS EMBODIED IN THE TRACT OWNED BY THE APPLICANT AND UPON WHICH IT IS PROPOSED TO USE THE WATER APPLIED FOR ARE FULLY AND CORRECTLY DESIGNATED THEREON.

Wayne M. Hink
STATE WATER RIGHT SURVEYOR
CERTIFICATE 834

REGISTERED LAND SURVEYOR - STATE OF NEVADA
WAYNE M. HINK
No. 2051

SUBSCRIBED AND SWORN TO BEFORE ME THIS 18 DAY OF July, 1977.

Phillip B. McVey
NOTARY PUBLIC IN AND FOR CLARK COUNTY, NEVADA.

PHILLIP B. McVEY
Notary Public—State of Nevada
COUNTY OF CLARK
My Commission Expires Sept. 21, 1977

MY COMMISSION EXPIRES Sept 21 1977

BASIS OF BEARING

(N. 0° 05' 00" E.) BEING THE WEST LINE OF THE SE¼ OF SECTION 14, T. 22 S., R. 60 E., M.D.M. CLARK COUNTY, NEVADA. AS SHOWN ON FILE WITH THE BUREAU OF LAND MANAGEMENT. WASHINGTON, D.C.

LEGEND

- ♦ B.L.M. B.C. FOUND OR SET BY COUNTY R.P.S
- ○ AS SHOWN
- ● SET AL. CAP R.L.S. 2051
- ■ SET 2X2 & TAG R.L.S. 2051

32864

MAP TO ACCOMPANY APPLICATION
TO
APPROPRIATE WATER FOR
QUASI-MUNICIPAL SUBDIVISION USE
BY
CHARLES L. PAINTER
1921 PINTO LANE-LAS VEGAS, NEVADA 89106
FROM
LAS VEGAS ARTESIAN BASIN

1977 SEP 22 PM 2 19

1977 JUL 20 PM 3 58

FILED
SEP 22 1977
STATE ENGINEER'S OFFICE

32864