Place of Use

SW¼ NE¼ NE¼ SE¼ Sec. 14, T22S, R60E, MDM, Clark County, Nevada

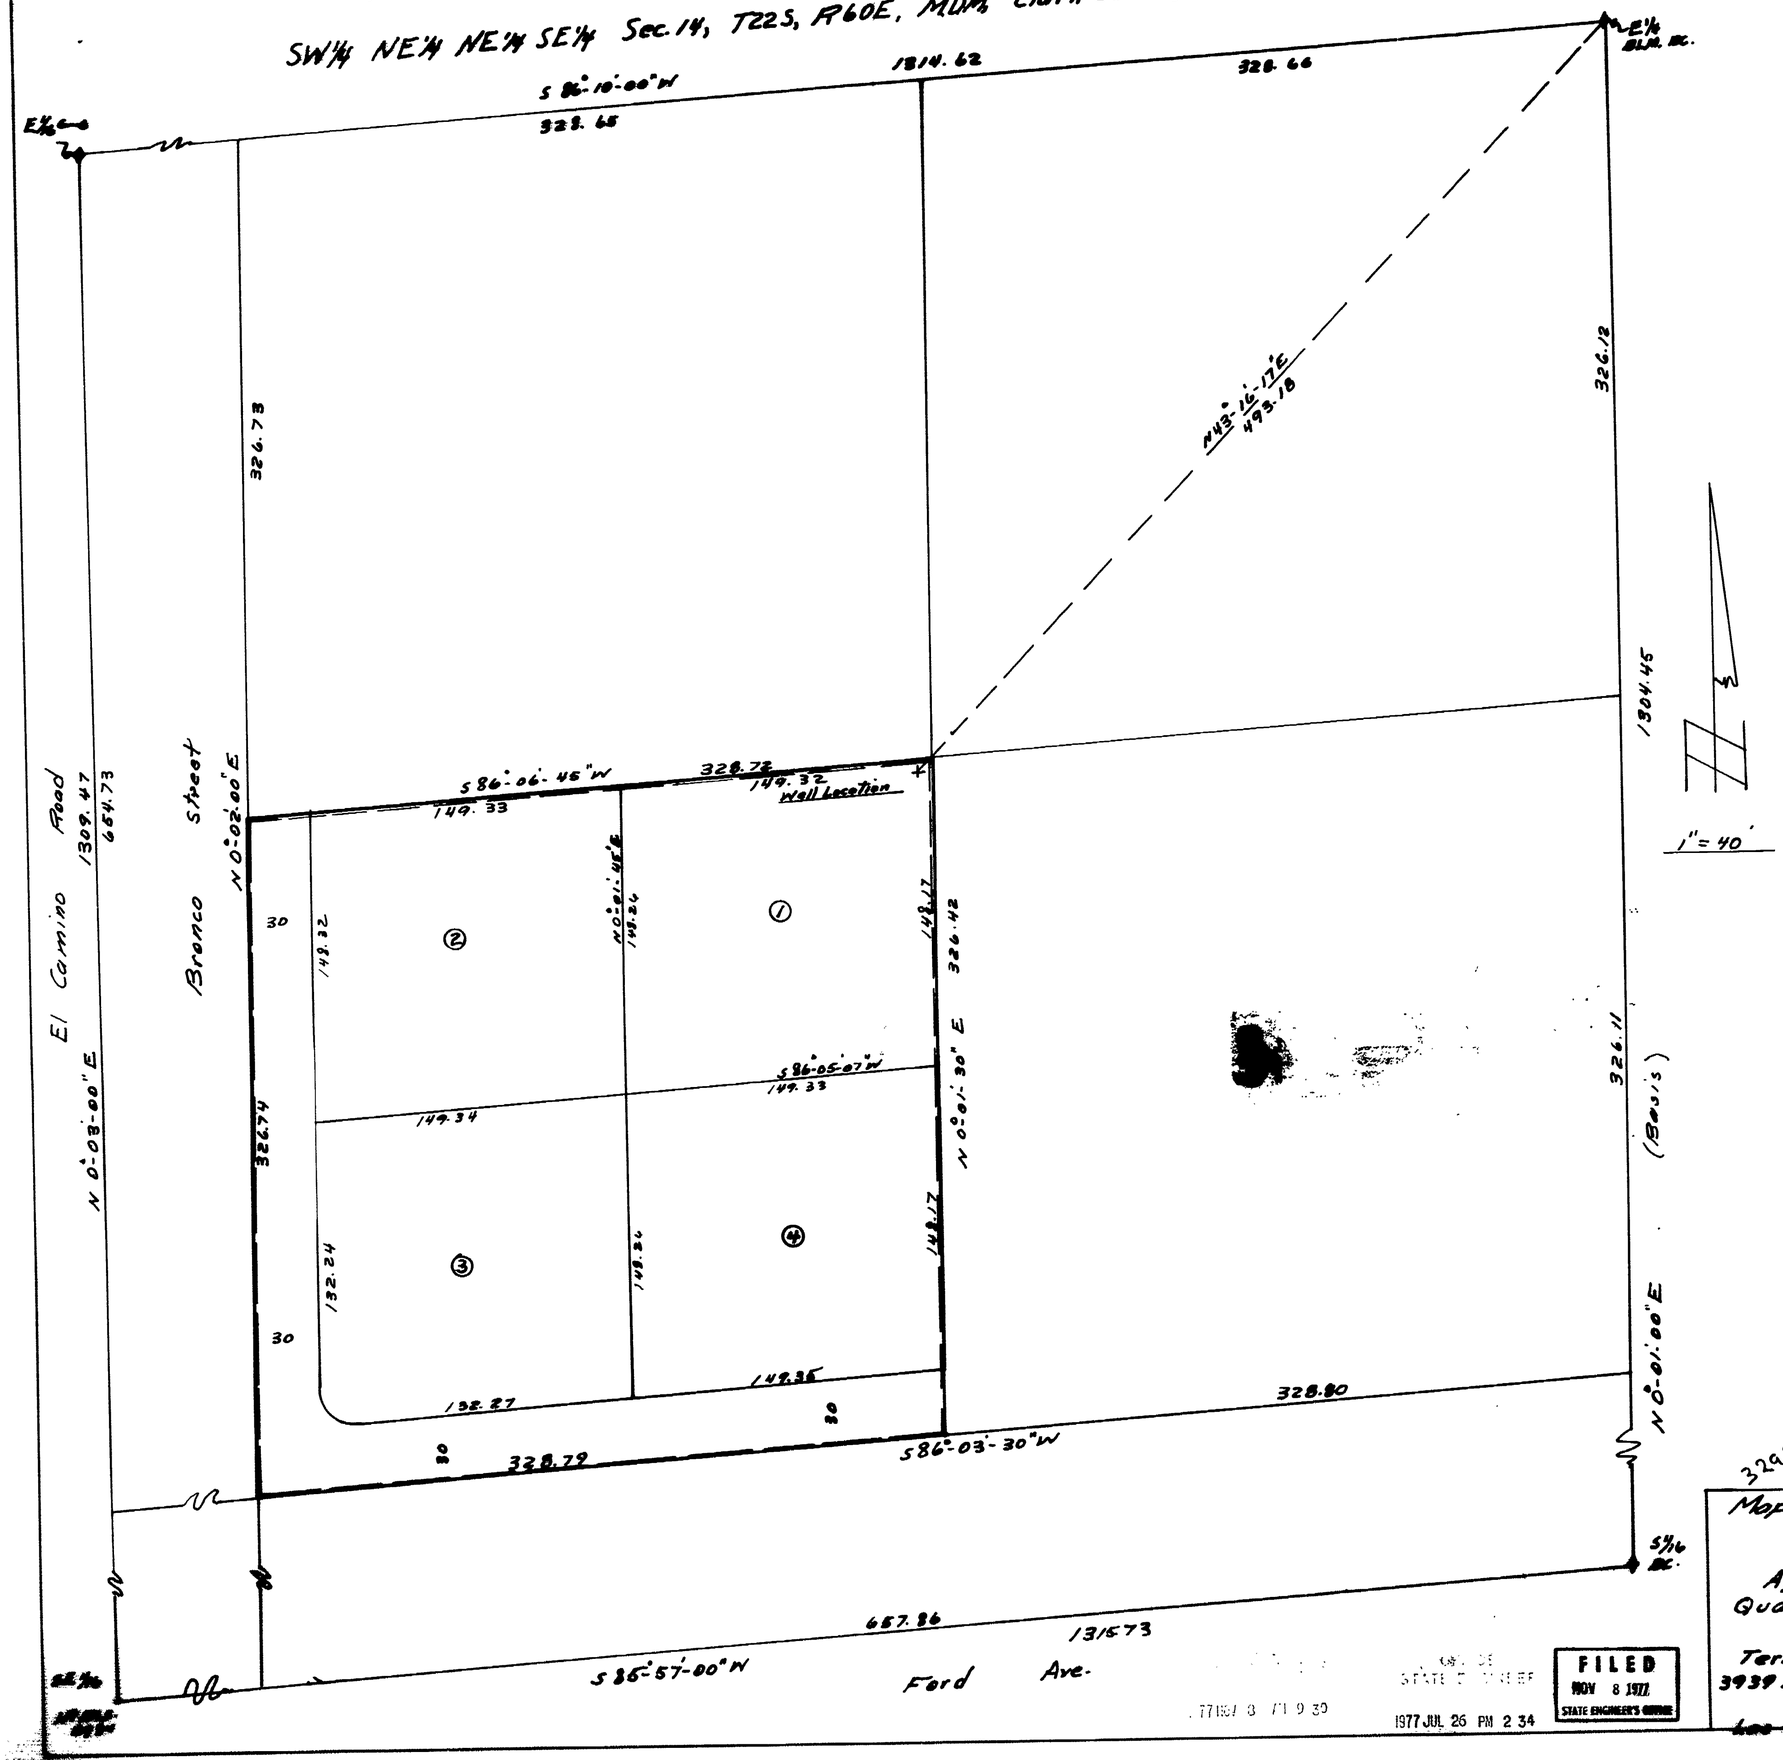

Point of Diversion

NE¼ SE¼ Sec. 14, T22S, R60E MDM. Clark County

State of Nevada
County of Clark } S.S.

I, Wayne M. Hink, being first duly sworn, depose and say that this map, consisting of one sheet, is correctly drawn to the designated scale from field notes of a survey made by me on the 25th day of June, 1977; that it truly represents the location and extent of the works used to divert water from the Las Vegas Valley Artesian Basin by Terrence D. Akerley for Quasi-Municipal Subdivision Use and that the boundaries of the land embodied in the tract owned by the applicant and upon which it is proposed to use the water applied for are fully and correctly designated thereon.

REGISTERED LAND SURVEYOR - STATE OF NEVADA
WAYNE M. HINK
No. 2851

Wayne M. Hink
State Water Right Surveyor # 334

Subscribed and sworn to before me this 23rd day of July -- 1977

Mary McClain
Notary Public in and for Clark County, Nevada
My Commission expires Dec. 30, 1979

MARY McCLAIN
Notary Public—State of Nevada
COUNTY OF CLARK
My Commission Expires Dec. 30, 1979

Basis of Bearing

(N0°-01'E) being the East Line of the SE¼ of Section 14, T22S, R60E, MDM, as shown on file with the Bureau of Land Management, Washington, D.C.

0 10 20 30 40 80 120 160 200

32923

Map to Accompany Application
To
Appropriate Water For
Quasi-Municipal Subdivision Use
By
Terrence D. Akerley
3939 Pasada St. Pontiac, Mich. 48056
From
Las Vegas Artesian Basin

FILED
NOV 8 1977
STATE ENGINEER'S OFFICE

1977 JUL 26 PM 2 34

32923