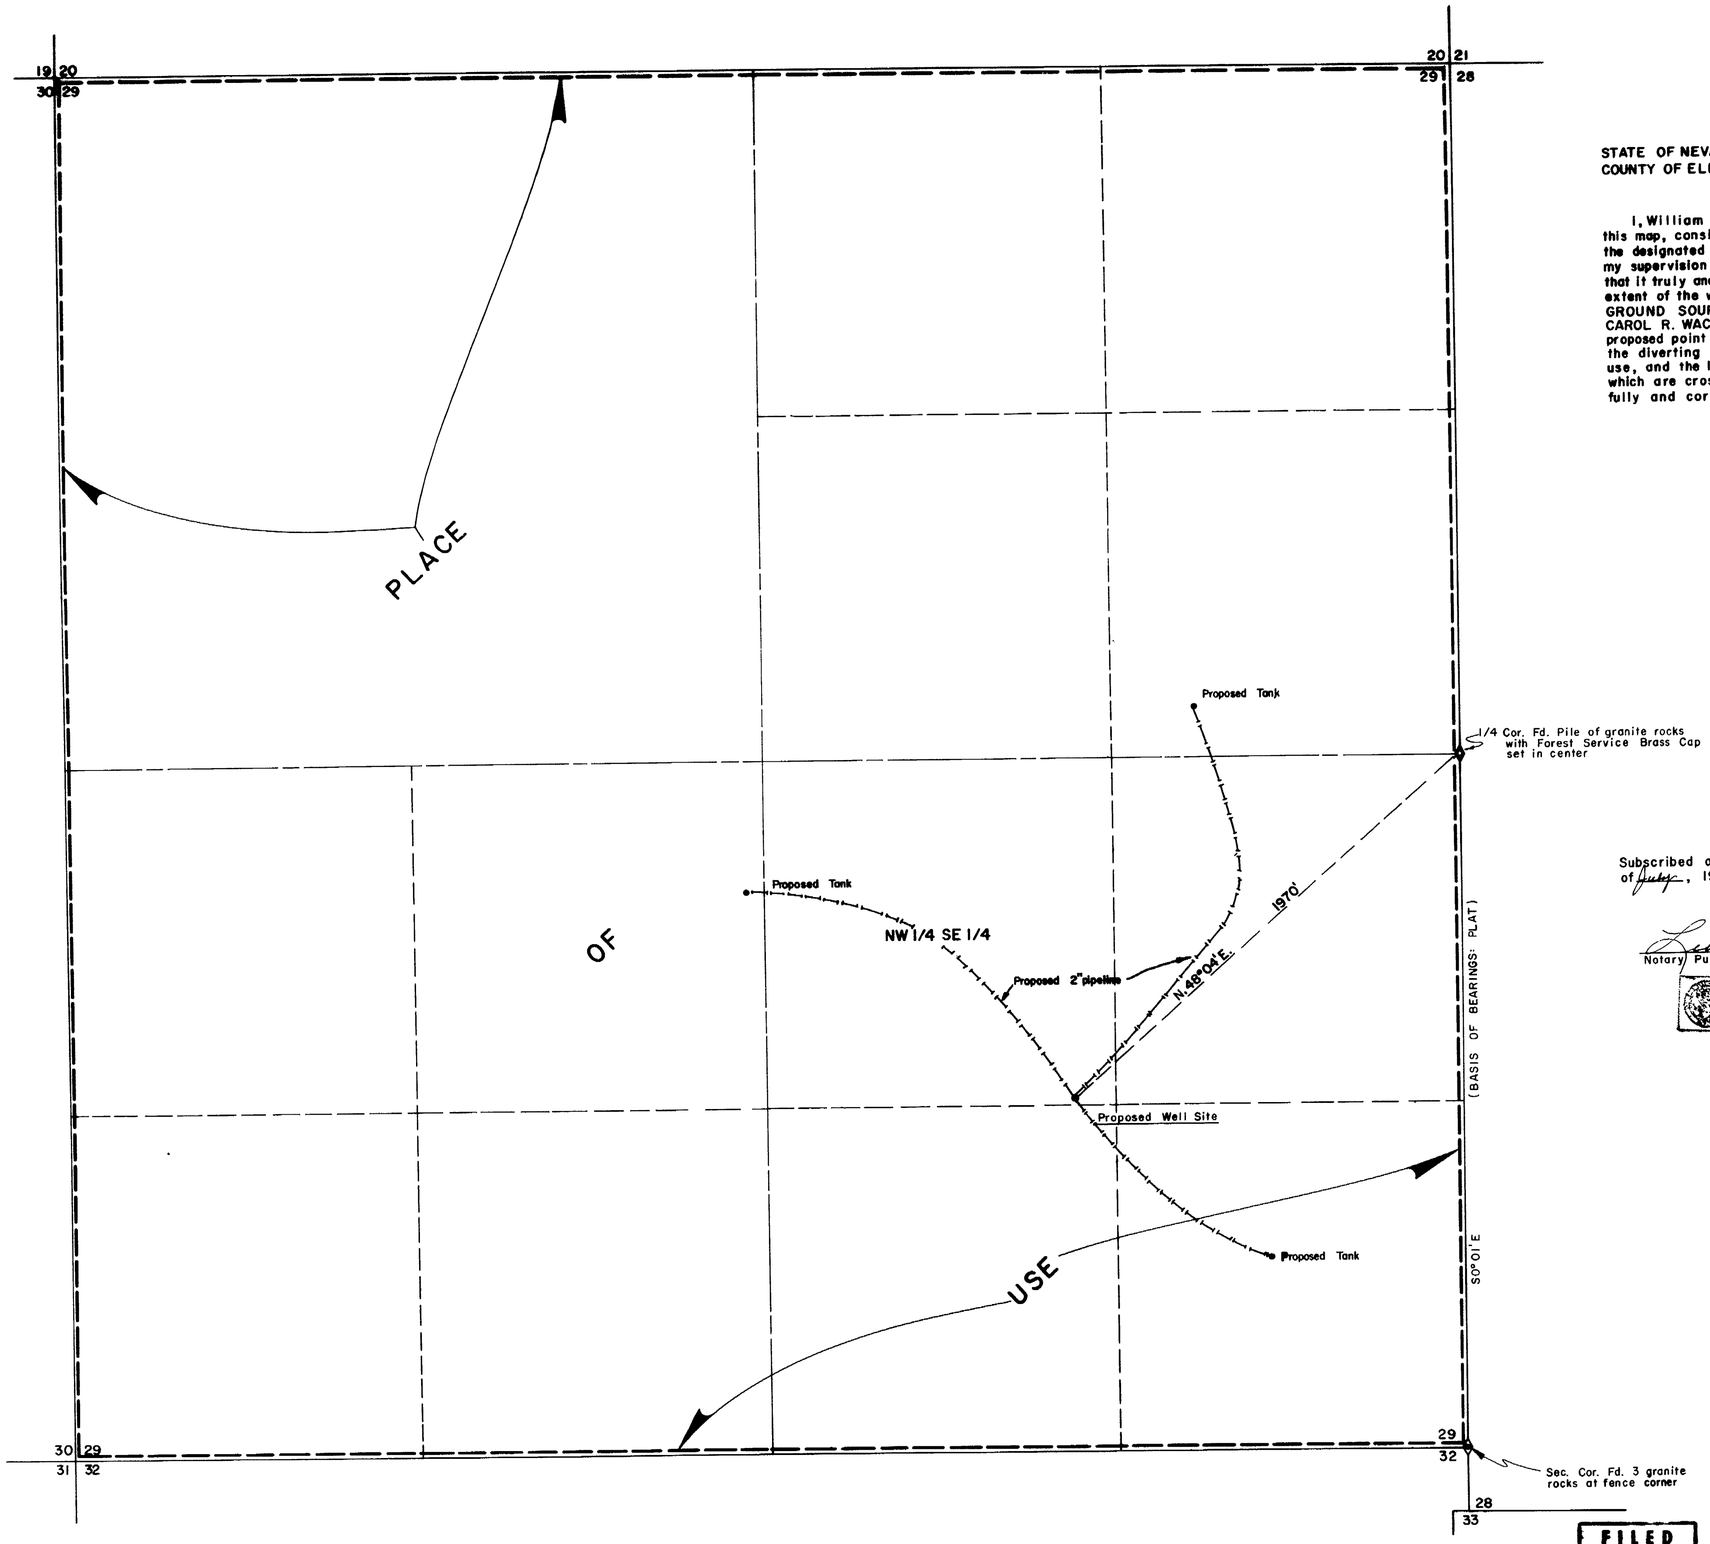

STATE OF NEVADA
COUNTY OF ELKO } S.S.

I, William A. Nisbet, being first duly sworn, depose and say that this map, consisting of one sheet, has been correctly drawn to the designated scale from field notes of a survey made under my supervision and direction, on the 15th. day of July, 1977; that it truly and correctly represents the proposed location and extent of the works used to divert water from an UNDER-GROUND SOURCE in ELKO COUNTY, by JAMES R. WACHTEL & CAROL R. WACHTEL for STOCKWATERING PURPOSES. That the proposed point of diversion, the approximate location and size of the diverting channel or other conduit, the place and manner of use, and the location and names of all other works or streams which are crossed by, or connected with the said works, are fully and correctly designated thereon.

REGISTERED LAND SURVEYOR - STATE OF NEVADA
WILLIAM A. NISBET
3605

William A. Nisbet
Water Right Surveyor No. 448

Subscribed and sworn to before me this 26th day of July, 1977.

Leora Bernadot
Notary Public in and for Elko County, Nevada

LEORA BERNADOT
Notary Public - State of Nevada
Elko County, Nevada
Commission Expires: May 2, 1982

N

SECTION 29,
T. 36N., R. 60E.
M.D.M.

0 300 600 900 1200 1500
SCALE: 1" = 300'

FILED
JUL 27 1977
STATE ENGINEER'S OFFICE

'77 JUL 27 PM 2 20

NO.	BY	DATE	DESCRIPTION	CHK'D	APP'D

REVISIONS

DRAWN BY D.E.P.	APPROVED BY
JOB NO. 2233-01	DATE JULY, 1977

MAP

TO ACCOMPANY APPLICATION
TO APPROPRIATE WATER FOR

STOCKWATER

BY

JAMES R. WACHTEL & CAROL R. WACHTEL
FROM AN UNDERGROUND SOURCE

CHILTON ENGINEERING
451 COURT STREET

W77015