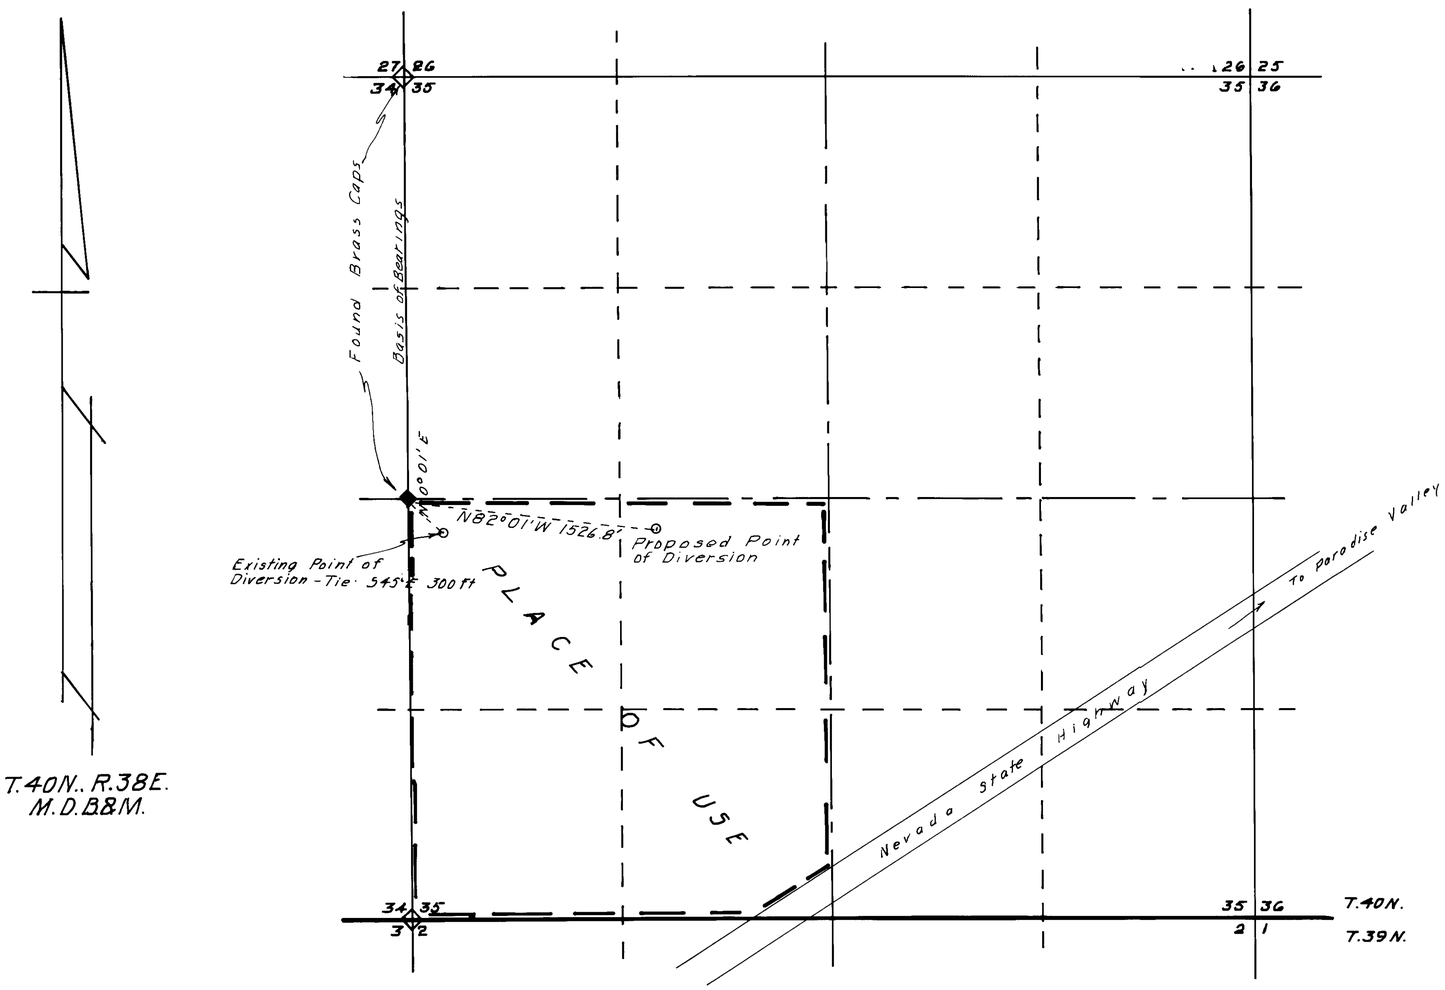

[illegible] NEVADA
[illegible] HUMBOLDT SS

[illegible] being first duly sworn, deposes and say that this map consisting of ____ [illegible] drawn to the designated scale from field notes of a survey [illegible] under [illegible] supervision and direction ON the 26th day of July 1977 ____, that it [illegible] represents the proposed location and extent of the works used to divert water from underground Humboldt County by Robert D. Long for Irrigation & Domestic ____.

[illegible] the location and size of the diverting channel, all [illegible] and description of all measuring devices, and the boundary [illegible] lands showing by 40-acre subdivisions the areas to be irrigated ____

[illegible] other works or streams which are crossed by or connected with said works [illegible] correctly designated thereon.

State Water Right Surveyor No. 276

REGISTERED SURVEYOR - STATE OF NEVADA
L. R. CALDWELL
No. 626

[illegible] sworn to before me this 27 day of July 1977

Humboldt County Recorder

COUNTY RECORDER
GLADYS [illegible]
HUMBOLDT COUNTY, NEVADA

500'
500 0 500 1000 1500 2000

FILED
JUL 28 1977
STATE ENGR.

R.D.P. 7/26/77
J.R.C.

MAP TO ACCOMPANY

APPLICATION TO CHANGE THE POINT OF DIVERSION

FOR IRRIGATION & DOMESTIC

BY ROBERT D. LONG

FROM UNDERGROUND

IN HUMBOLDT COUNTY NEVADA

32946