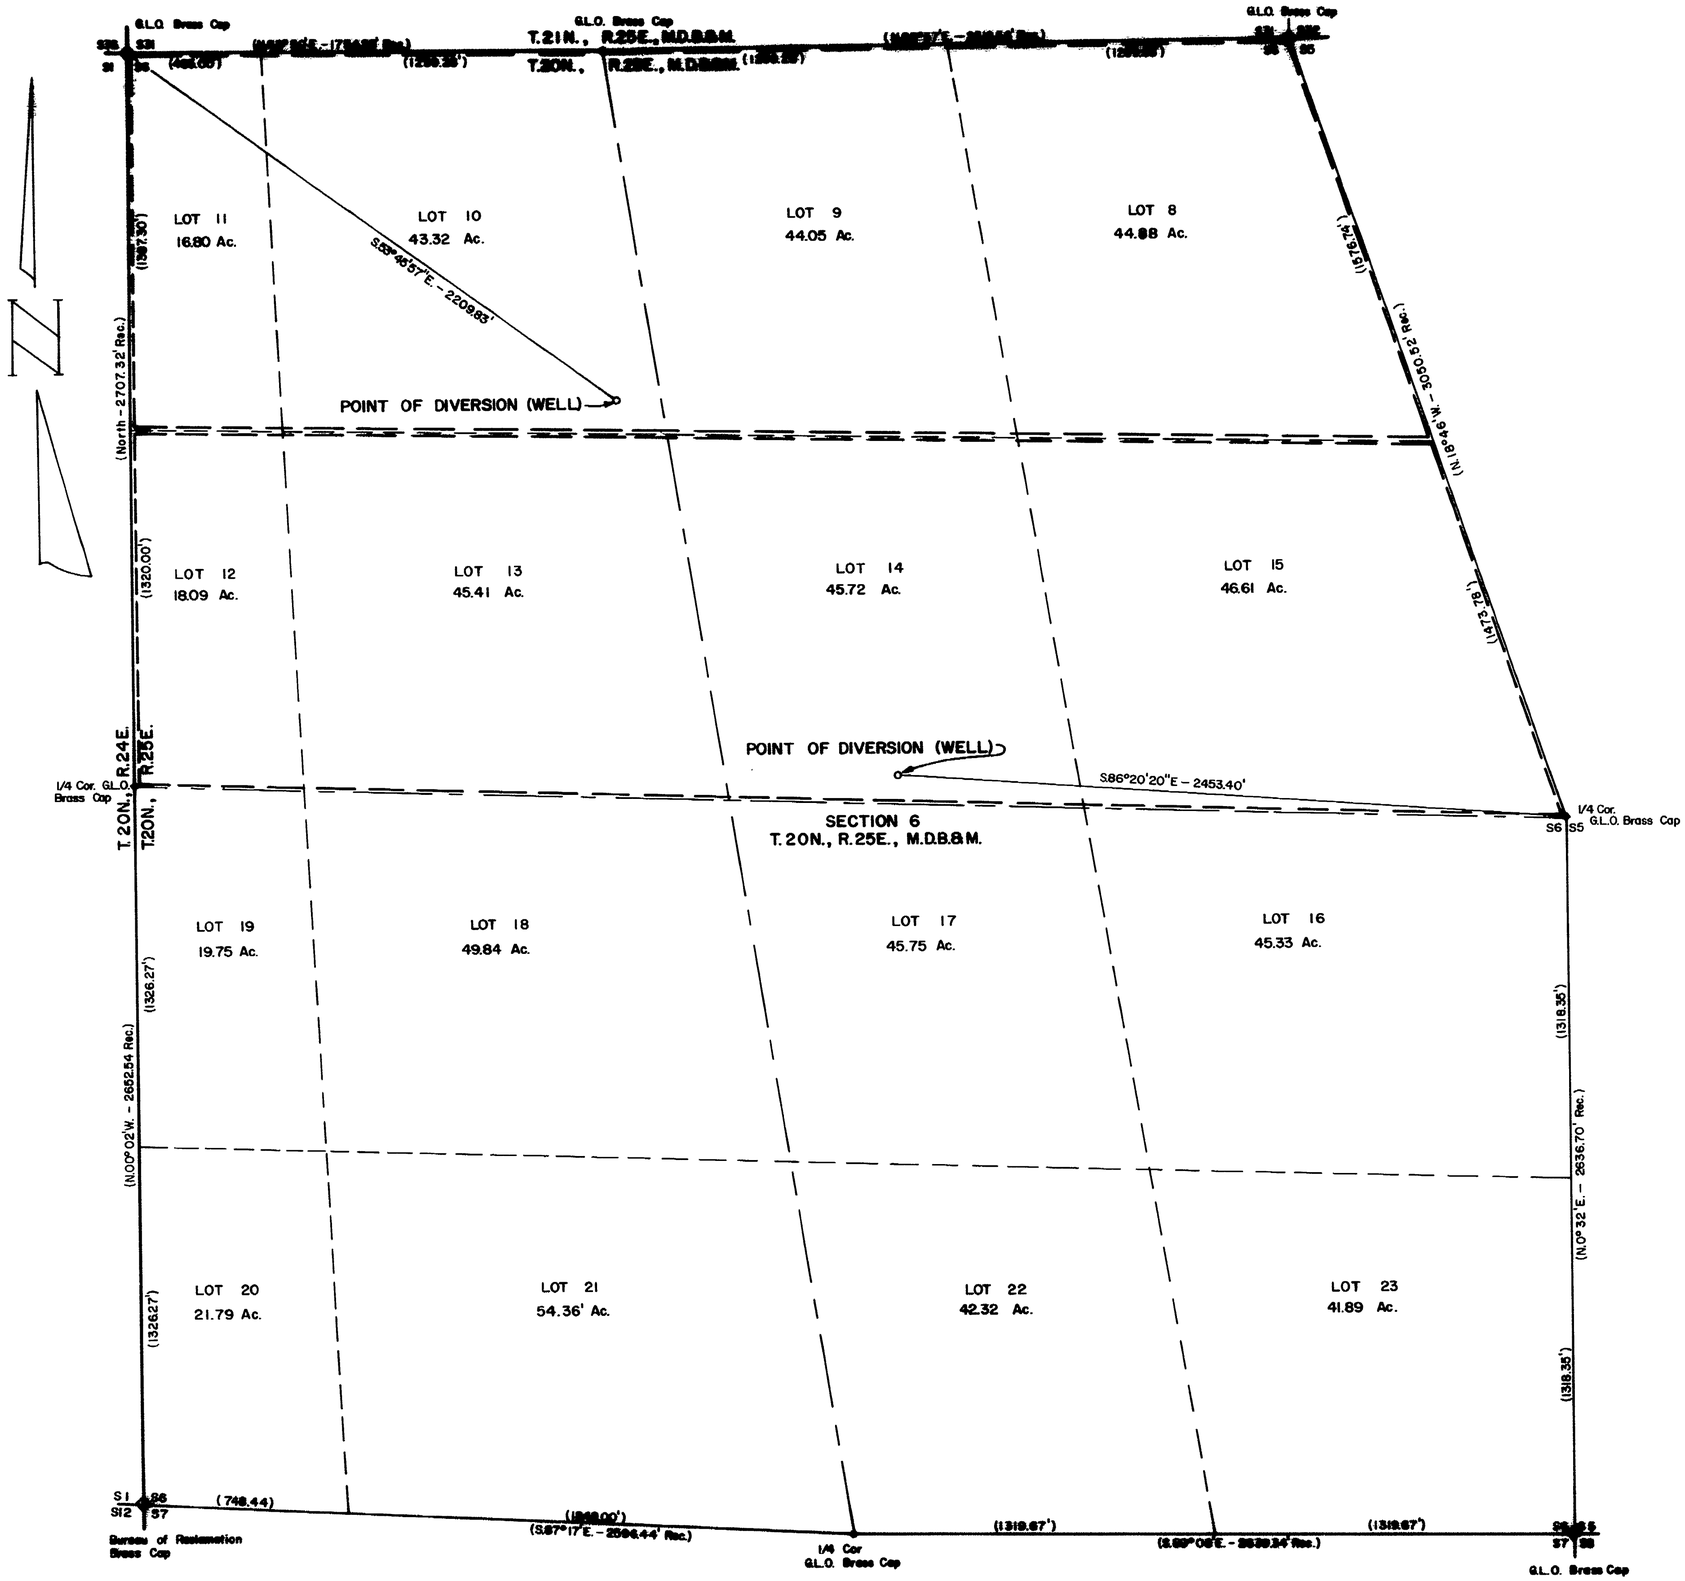

STATE OF NEVADA
COUNTY OF WASHOE SS:

I, Fred L. Petersen, being first duly sworn, depose and say that this map, consisting of one (1) sheet has been correctly drawn to the designated scale from field notes of a survey made by me on August 16, 1977; that it truly and correctly represents the proposed location and extent of the works used to divert water from an underground source in Washoe County, by Jo Anne V. McCassie for irrigation and domestic purposes. That all other works or streams which are crossed by or connected with said works, and the boundary, area, and kind of culture of land irrigated, are correctly shown and designated hereon.

Fred L. Petersen
State Water Right Surveyor No. 470

On this 17th day of August, 1977, Fred L. Petersen did personally appear before me, Ellen M. Naumann a Notary Public, known to me to be the person described in the foregoing instrument, who acknowledged that he executed the same.

ELLEN M. NAUMANN
Notary Public - State of Nevada
Washoe County
My Commission Expires Mar. 30, 1980

Notary Public

BASIS OF BEARINGS

Data from General Land Office Plat No. 0495

NOTES:

All data in parenthesis ( ) obtained from G.L.O. Plat No. 0495

300 0 660 1320

Scale: 1" = 300'

FILED
AUG 24 1977
STATE ENGINEER'S OFFICE

1977 AUG 24 AM 8 44

32951

MAP
TO ACCOMPANY APPLICATION NO. 32951
FOR
JO ANNE V. MCCASSIE
TO APPROPRIATE WATER FOR
IRRIGATION AND DOMESTIC
FROM AN UNDERGROUND SOURCE

FRED L. PETERSEN, S.W.R.S. NO. 470	August, 1977
ROUTE 1 BOX 138 B	Scale 1" = 300'
FERNLEY, NEVADA	Sheet 1 of 1

32951