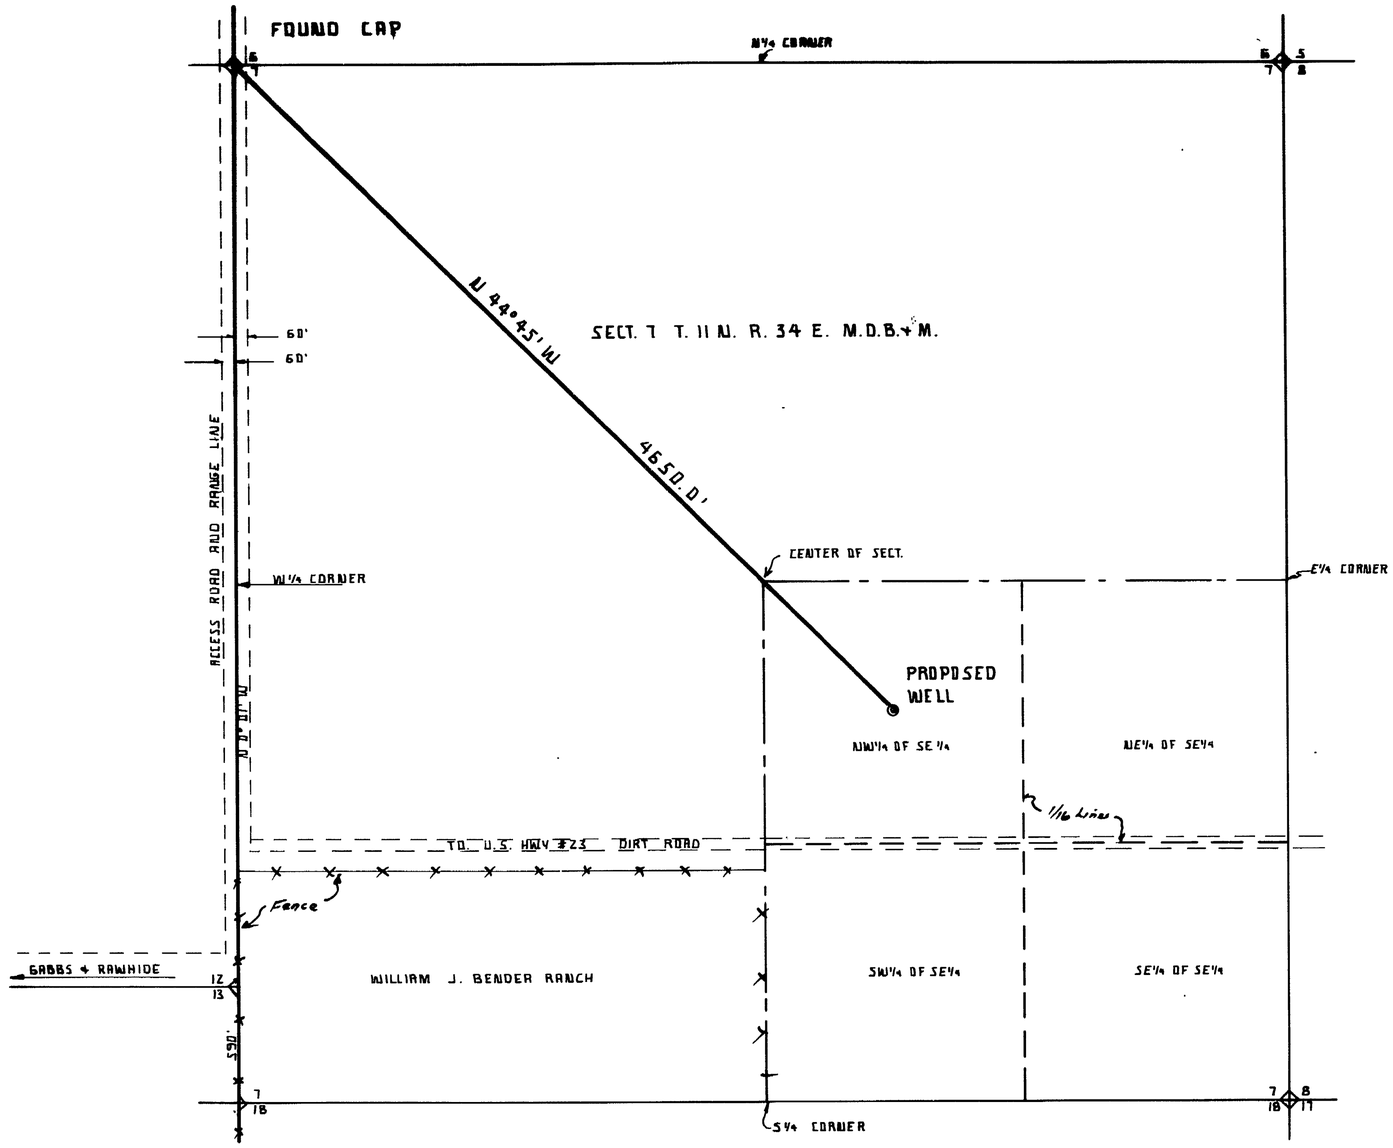

STATE OF NEVADA }
COUNTY OF MINERAL } SS

I, JOSEPH W. WHITTLE, BEING FIRST DULY SWORN, DEPOSE AND SAY THAT THIS MAP CONSISTING OF 1 SHEET, HAS BEEN CORRECTLY DRAWN TO THE DESIGNATED SCALE FROM FIELD NOTES OF A SURVEY MADE BY ME, (OR UNDER MY SUPERVISION AND DIRECTION), BETWEEN THE 1st DAY OF Jan AND THE 10th DAY OF Jan 1978; THAT IT TRULY AND CORRECTLY REPRESENTS THE PROPOSED LOCATION AND EXTENT OF THE WORKS USED TO DIVERT WATER FROM AN UNDERGROUND SOURCE, IN MINERAL COUNTY BY: WILLIAM J. BENDER FOR IRRIGATION AND DOMESTIC PURPOSES. THAT THE PROPOSED POINT OF DIVERSION THE APPROXIMATE LOCATION AND SIZE OF THE DIVERTING CHANNEL, ALL RESERVOIRS OR BASINS, THE LOCATION AND NAMES OF ALL OTHER WORKS WHICH WILL CROSS OR CONNECT WITH THE PROPOSED WORKS, AND THE BOUNDARY OF ALL LANDS, SHOWING BY 40 ACRE SUBDIVISIONS THE AREAS PROPOSED TO BE IRRIGATED, ARE FULLY AND CORRECTLY DESIGNATED THEREON.

Joseph W. Whittle
JOSEPH W. WHITTLE S.W.R.S. 388

SUBSCRIBED AND SWORN TO BEFORE ME THIS 27 DAY OF February 197 8 NOTARY PUBLIC IN AND FOR CHURCHILL COUNTY, NEVADA

Ronald E. Miller
NOTARY PUBLIC

SEAL
RONALD E. MILLER
Notary Public — State of Nevada
Churchill County
My Commission Expires July 10, 1978

SUPPORTS CAREY ACT APPLICATION NO 1248 IN THE NAME OF WILLIAM J. BENDER

G.L.O. Brgs.

480 0 480 960 1280 1600
SCALE 1" = 400'

FILED
FEB 28 1978
STATE ENGINEER'S OFFICE

MAP TO ACCOMPANY APPLICATION TO APPROPRIATE WATER FOR IRRIGATION AND DOMESTIC PURPOSES.
BY: WILLIAM J. BENDER FROM AN UNDERGROUND SOURCE. WATER APPLICATION # 32972

SURVEYOR: JOSEPH W. WHITTLE S.W.R.S. 388
DRAWN BY: G.F. MELLO 2 25 78 SCALE: 1" = 400'

FEB 28 PM 2 32

also see ~~#32973~~ ~~#32971~~

32972