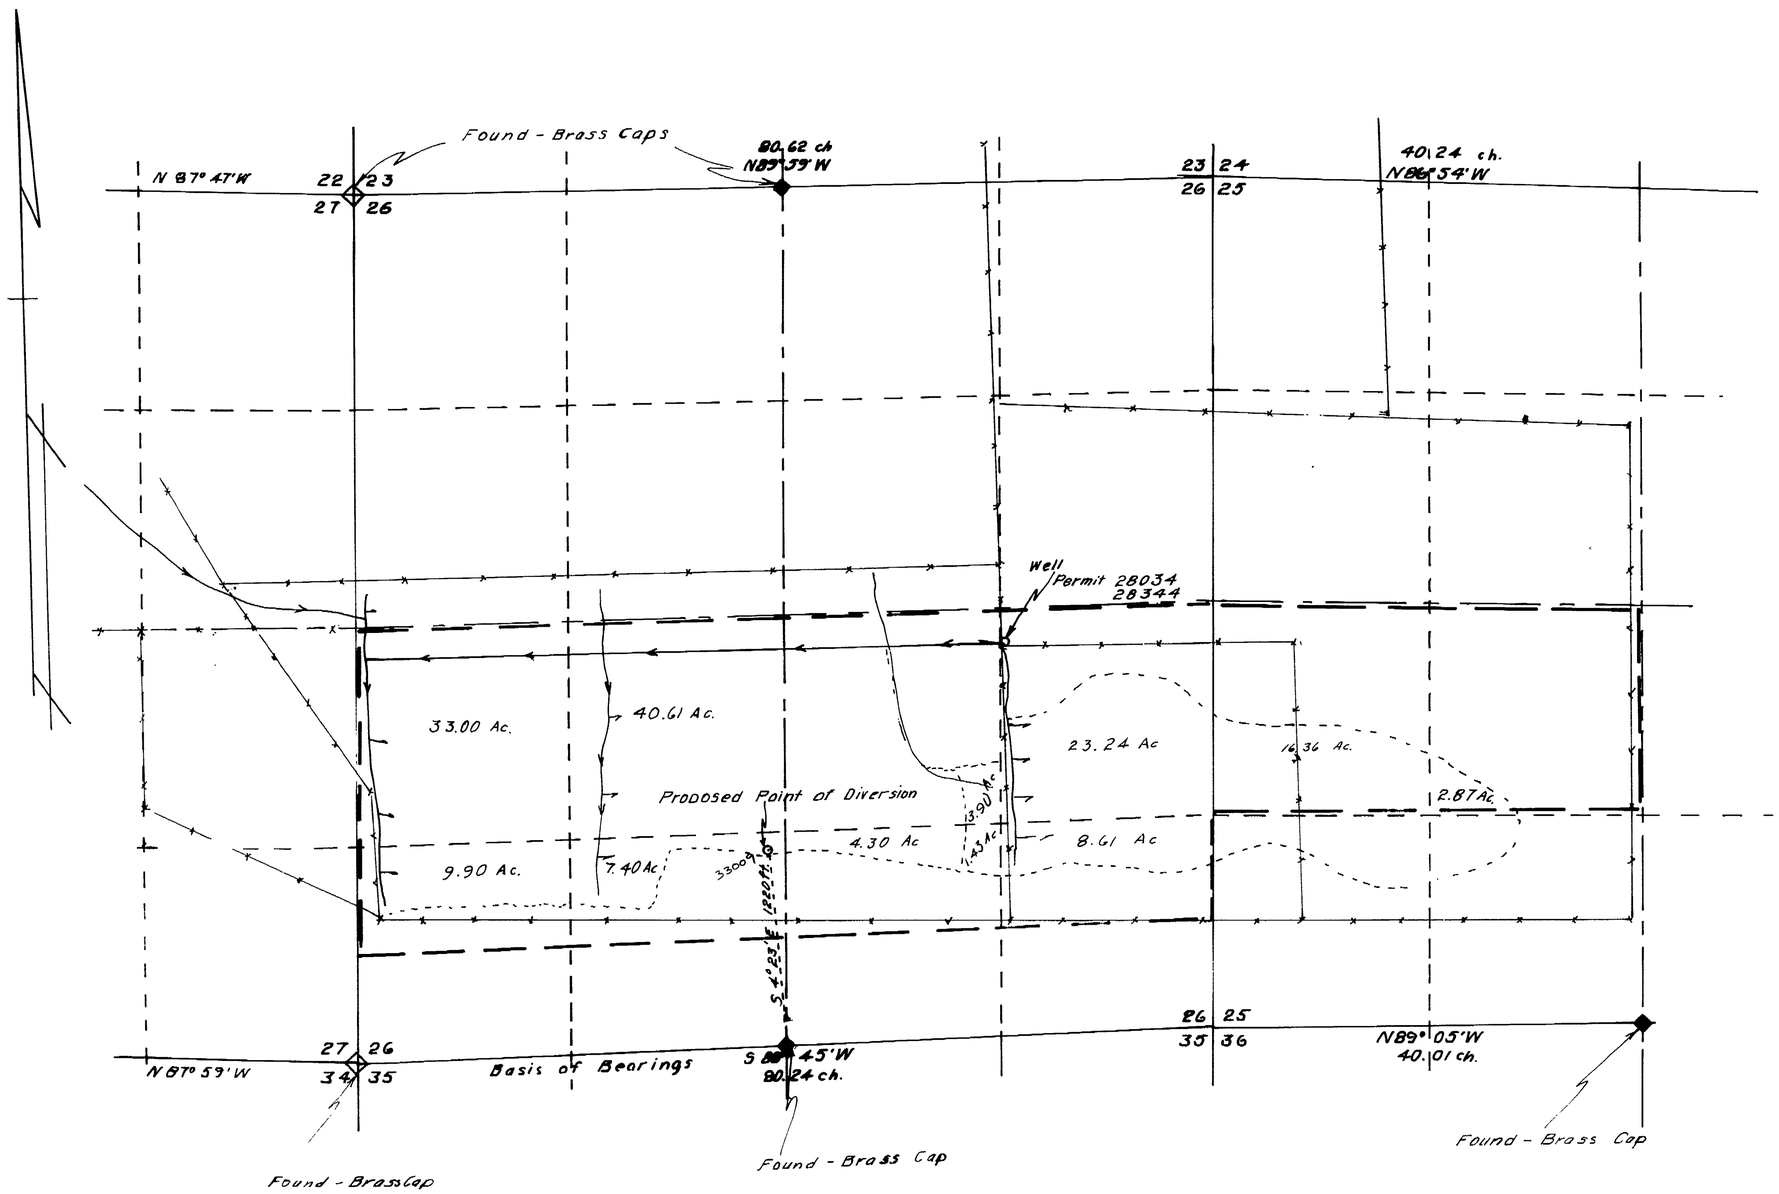

T 40 N., R. 33 E.,
M.D.B.&M.

STATE OF NEVADA
COUNTY OF HUMBOLDT SS.

I, J. R. CALDWELL being first duly sworn, depose and say that this map, consisting of ____ sheets numbered from 1 to ___ inclusive, has been correctly drawn to the designated scale from field notes of a survey made by me, (or under my supervision and direction), between the 24th day of October, 1976 and the 28th day of July 1977, that it truely and correctly represents the proposed location and extent of the works used to divert water from Underground in Humboldt County, by WALTER CLARNO for Irrigation purposes That the proposed point of diversion, the location and size of the diviverting channel all reservoirs or basins, the locations and names of all other works which will cross or connect with the proposed works, and the boundary of all lands, showing by 40 acre subdivisions the areas proposed to be irrigated, are fully and correctly designated thereon

State Water Right Surveyor #276

REGISTERED LAND SURVEYOR J. R. CALDWELL No. 526 STATE OF NEVADA

Subscribed and sworn to before me this 28th day of July 1977

Humboldt County Recorder

Scale 1" = 500

500 0 500 1000 1500 2000

35641
33009

FILED
NOV 2 1977
STATE ENGINEER'S OFFICE

MAP

To Accompany Application to Appropriate Water

BY WALTER CLARNO
FOR IRRIGATION
FROM UNDERGROUND
IN HUMBOLDT COUNTY, NEVADA

35641