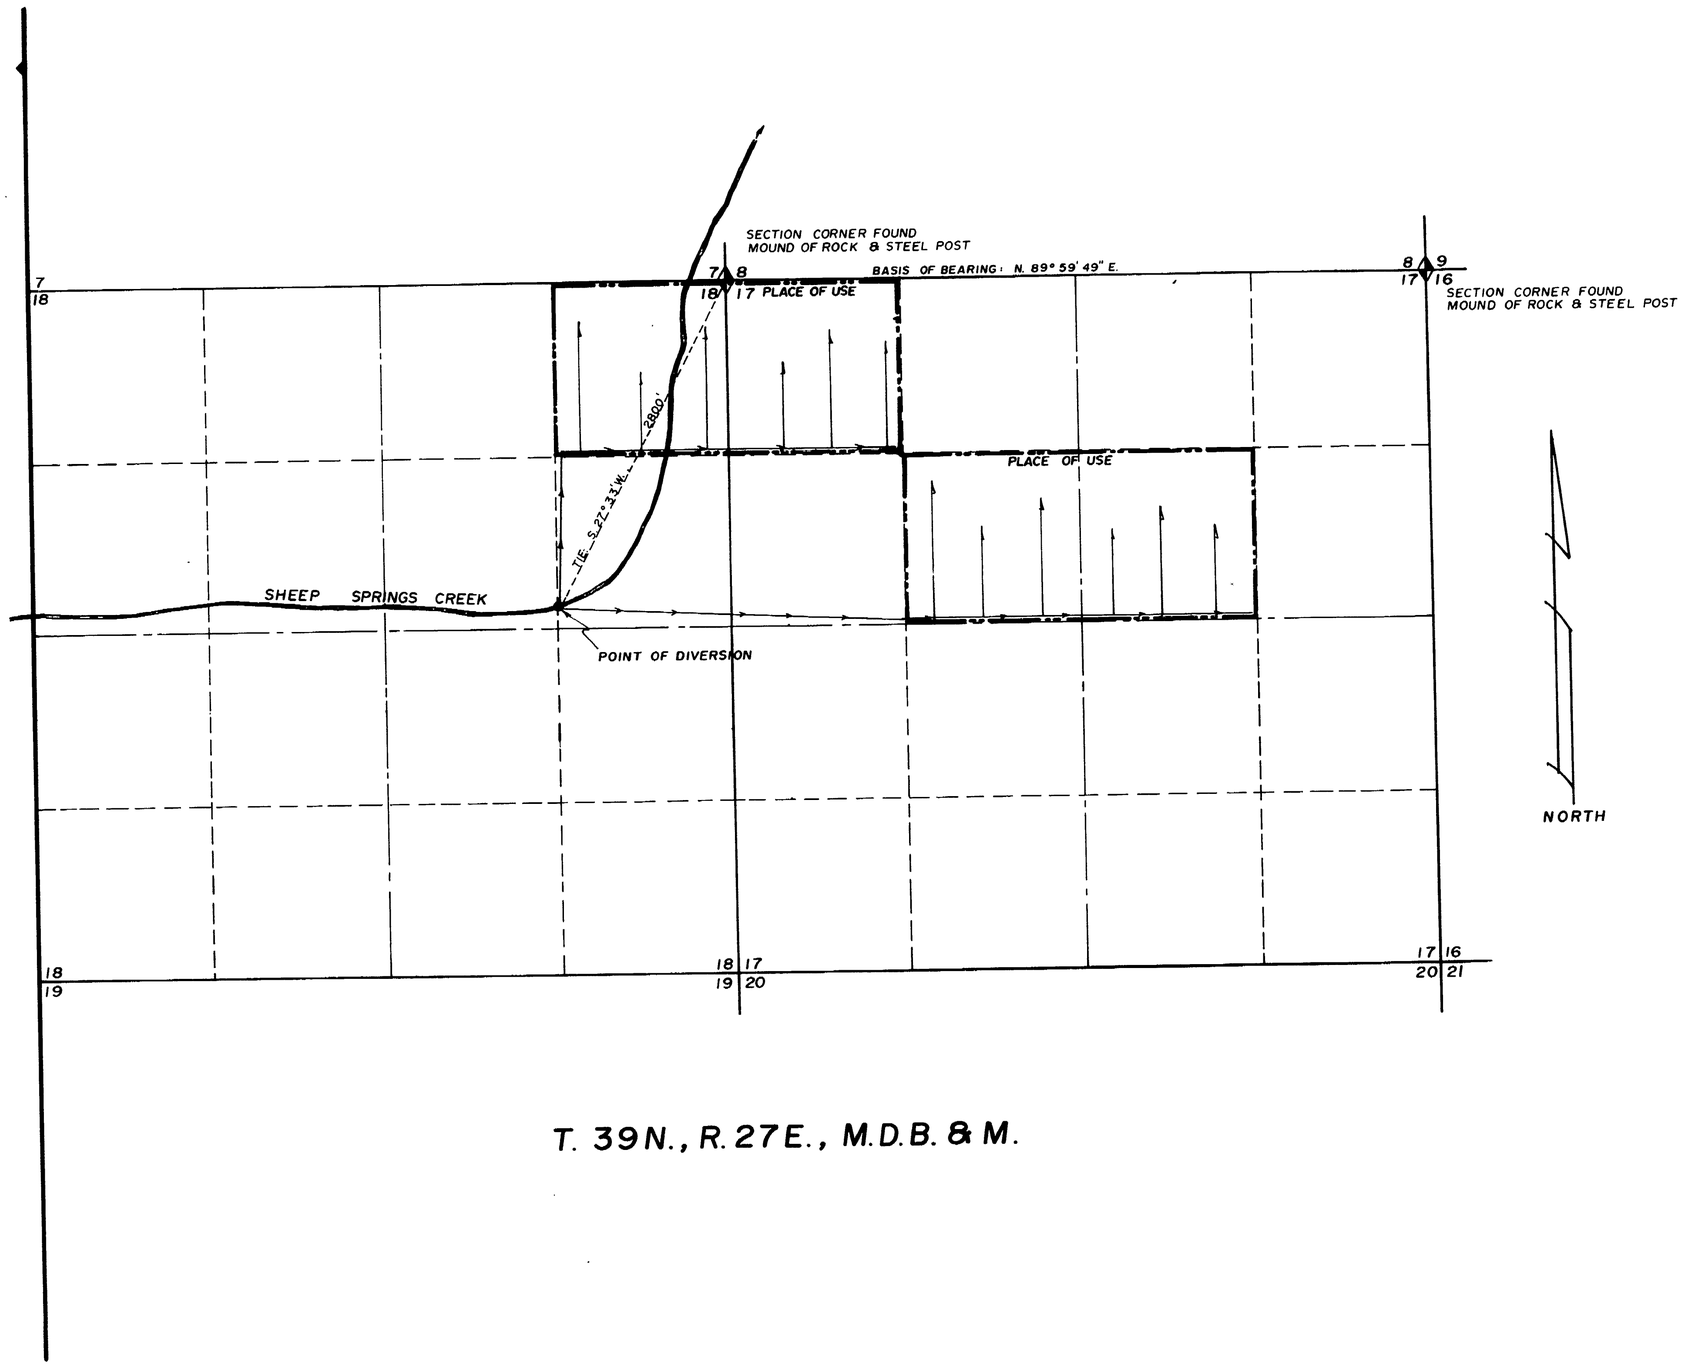

STATE OF NEVADA
COUNTY OF ELKO } S.S.

I, CHARLES C. ARMUTH, JR., BEING FIRST DULY SWORN, DEPOSE AND SAY THAT THIS MAP HAS BEEN CORRECTLY DRAWN TO THE DESIGNATED SCALE FROM FIELD NOTES OF A SURVEY MADE BY ME ON THE 16 th. DAY OF JULY, 1977, THAT IT TRULY AND CORRECTLY REPRESENTS THE PROPOSED LOCATION AND EXTENT OF THE WORKS USED TO DIVERT WATER FROM **SHEEP SPRINGS CREEK** IN **HUMBOLDT COUNTY** BY **KEN H. EARP** FOR **IRRIGATION** PURPOSES. THAT THE PROPOSED POINT OF DIVERSION, THE APPROXIMATE LOCATION AND SIZE OF THE DIVERTING CHANNEL, ALL RESERVOIRS OR BASINS, THE LOCATION AND NAMES OF ALL OTHER WORKS WHICH WILL CROSS OR CONNECT WITH THE PROPOSED WORKS, AND THE BOUNDARY OF ALL LANDS, SHOWING BY 40-ACRE SUBDIVISIONS THE AREAS PROPOSED TO BE IRRIGATED, ARE FULLY AND CORRECTLY DESIGNATED THEREON.

Charles C. Armuth Jr.
STATE WATER RIGHT SURVEYOR

SUBSCRIBED AND SWORN TO BEFORE ME THIS 24 th. DAY OF OCTOBER, 1977.

Dorothy B. Corta
NOTARY PUBLIC IN AND FOR ELKO COUNTY, NEVADA

DOROTHY B. CORTA
Notary Public - State of Nevada
Elko County, Nevada
Commission Expires Sept. 17, 1979

600 0 600 1200 1800 2400
SCALE: 1" = 600'

FILED
OCT 24 1977
STATE ENGINEER'S OFFICE

RECEIVED
OCT 24 1977
STATE ENGINEER'S OFFICE
ELKO OFFICE

MAP
TO ACCOMPANY APPLICATION TO
APPROPRIATE WATER FOR
IRRIGATION
BY
KEN H. EARP
FROM
SHEEP SPRINGS CREEK
IN HUMBOLDT COUNTY

33037 33037