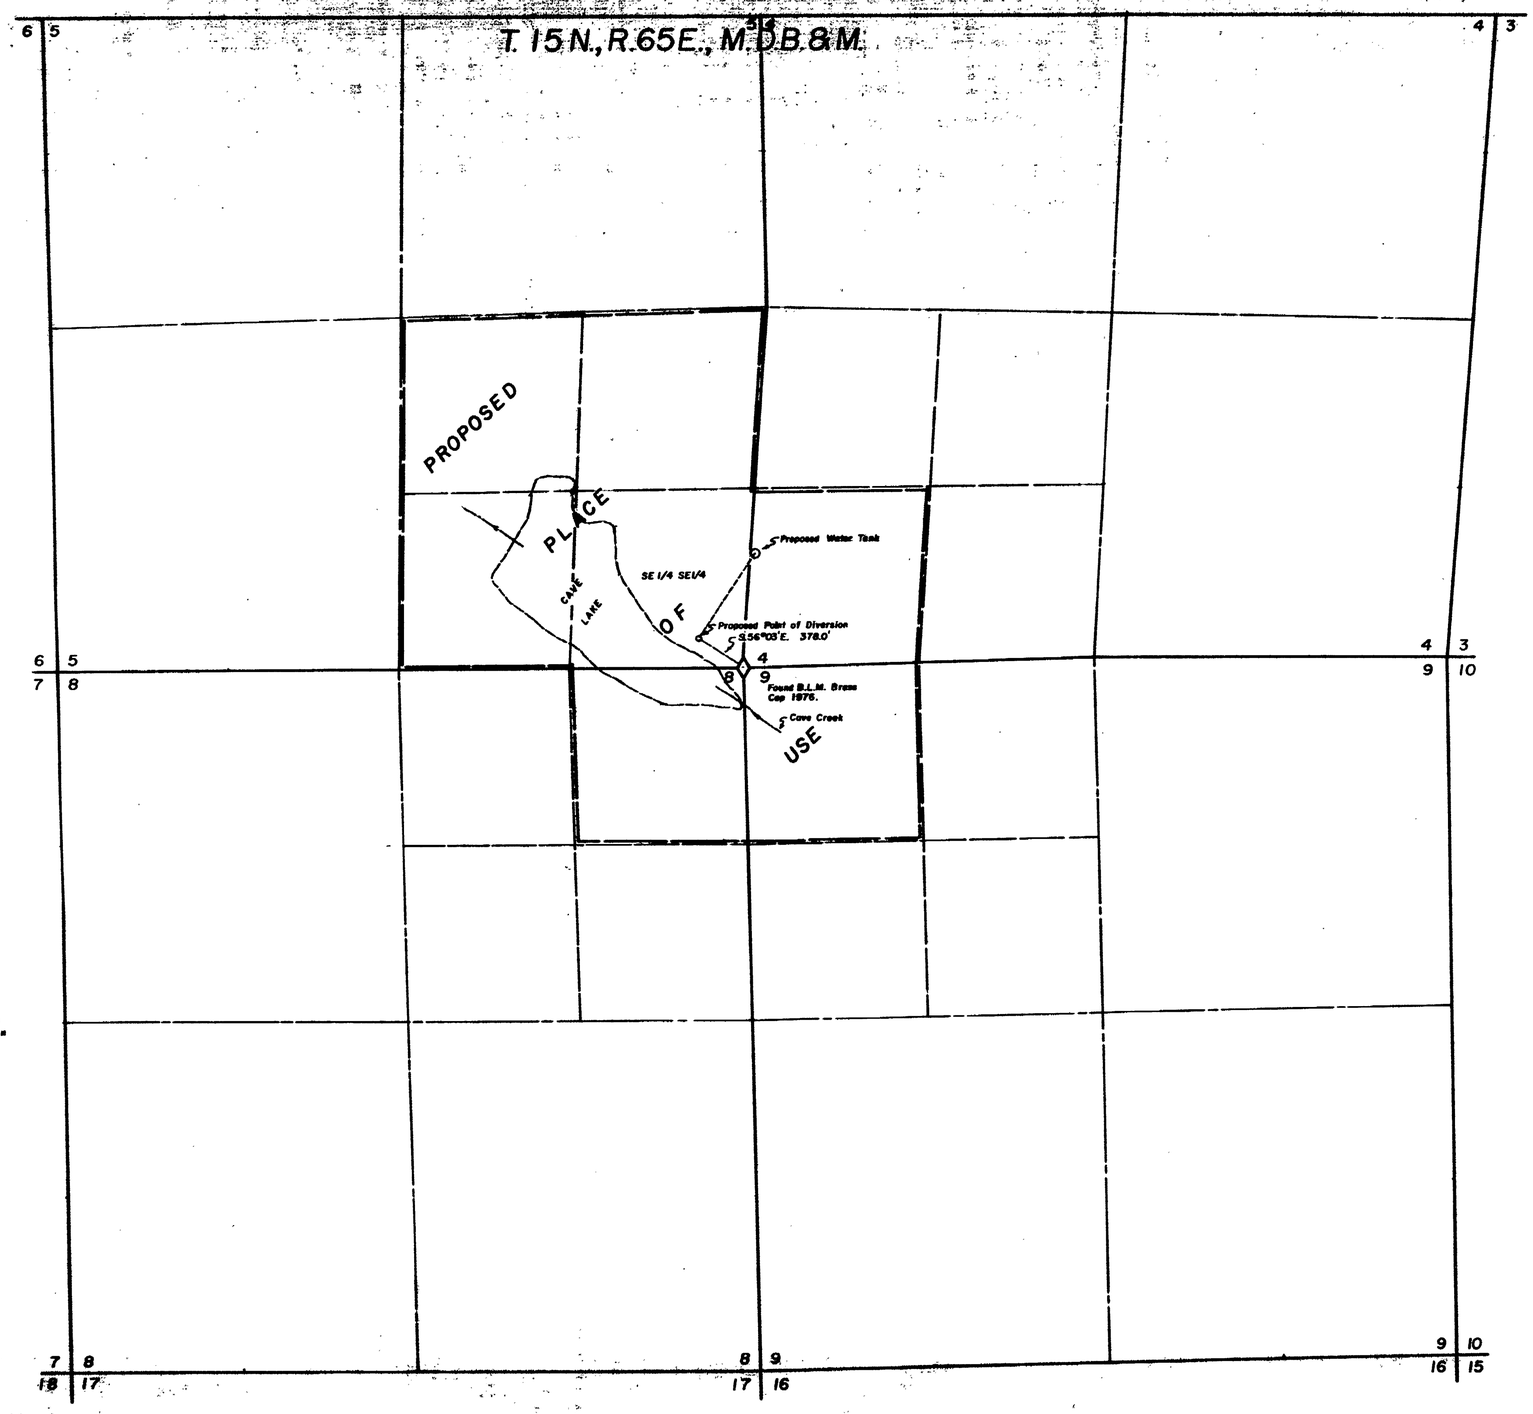

STATE OF NEVADA }
County of White Pine } ss

I, Richard W. Forman, being first duly sworn, depose and say that this map, consisting of one sheet, has been correctly drawn to the designated scale from field notes of a survey made by me on the *11th* day of *July 1977*; that it truly and correctly represents the proposed location and extent of the works used to divert water from Underground Sources, in White Pine County, by ***Nevada State Park System for Quasi-Municipal*** purposes. That the proposed point of diversion, the approximate location and size of the diverting channel, all reservoirs or basins, the location and names of all other works which will cross or connect with the proposed works, ***are fully and correctly designated hereon.***

Richard W. Forman
State Water Right Surveyor

Subscribed and sworn to before me this 13th day of *July, 1977.*

Marcia Forman
Notary Public in and for White Pine County, Nevada

MARCIA FORMAN
Notary Public - State of Nevada
White Pine County, Nevada
Commission Expires Feb. 11, 1978

600 0 600 1200 1800
SCALE 1" = 600'

1977 AUG 9 AM 9 42

1977 JUL 21 AM 8 51

SURVEYED & MAPPED BY
BOUNDY & FORMAN, INC.
ELY, NEVADA
JULY, 1977

MAP TO ACCOMPANY
APPLICATION TO APPROPRIATE WATER
FOR *QUASI - MUNICIPAL*
BY *NEVADA STATE PARK SYSTEM*
FROM *UNDERGROUND SOURCES*

330918