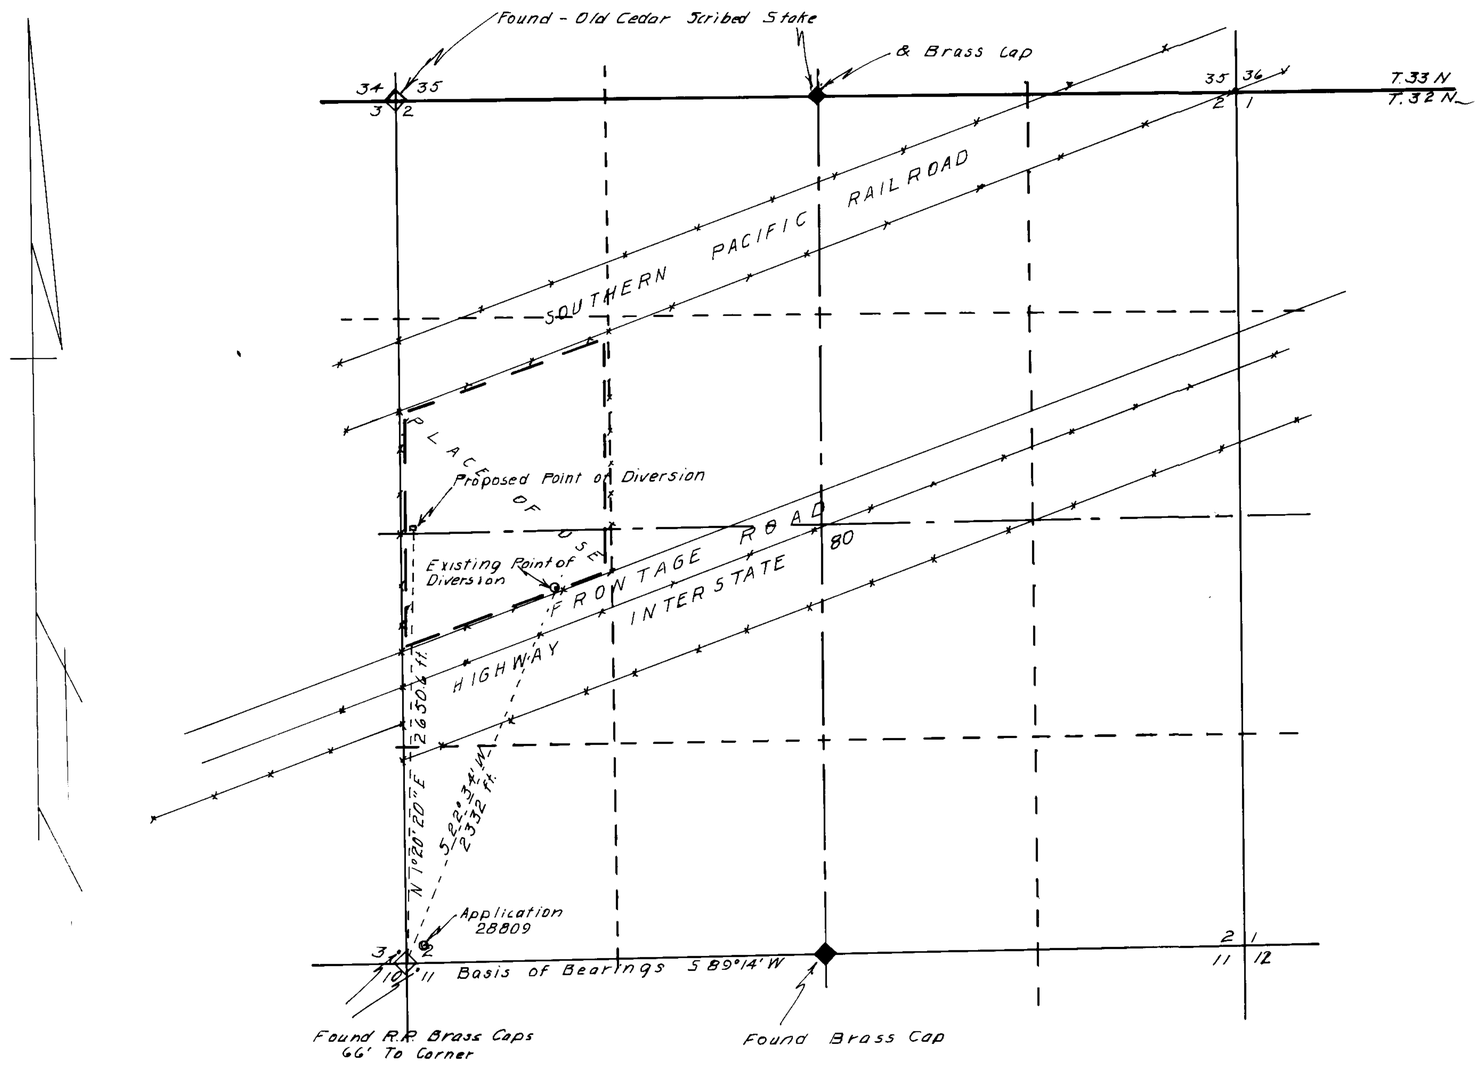

T. 32 N., R. 34 E., M.D.B.&M.

STATE OF NEVADA
COUNTY OF HUMBOLDT } SS

I, the undersigned, being first duly sworn, depose and say that this map, consisting of ___ sheet(s), has been correctly drawn to the designated scale from field notes of a survey made by me or under my supervision and direction, ON THE 3rd DAY OF JULY 1977 ___ that it hereon correctly represents the proposed location and extent of the works used to divert water from UNDERGROUND ___ County, by WORTH H. JOHNSON ___ for IRRIGATION & DOMESTIC ___

The proposed point of diversion, the location and size of the diverting channel, all reservoirs and basins, location and description of all measuring devices, and the boundaries of the lands ___ SHOWING BY 40-ACRE SUBDIVISIONS THE LANDS TO BE IRRIGATED ___

The location and [illegible] other works or structures to be crossed by or connected with said works are correctly delineated thereon.

J. R. CALDWELL
Nev. Water Right Surveyor No. 278

REGISTERED LAND SURVEYOR · STATE OF NEVADA · No. 626

Subscribed and sworn to before me this 11th day of August 1977

Humboldt County Recorder

COUNTY RECORDER · HUMBOLDT COUNTY · NEVADA

500 0 500 1000 1500 2000

FILED
AUG 12 1977
STATE ENGINEER'S OFFICE

MAP TO ACCOMPANY

APPLICATION TO CHANGE THE POINT OF DIVERSION

FOR IRRIGATION & DOMESTIC
BY WORTH H. JOHNSON
FROM UNDERGROUND
IN PERSHING COUNTY, NEVADA

52262 33136