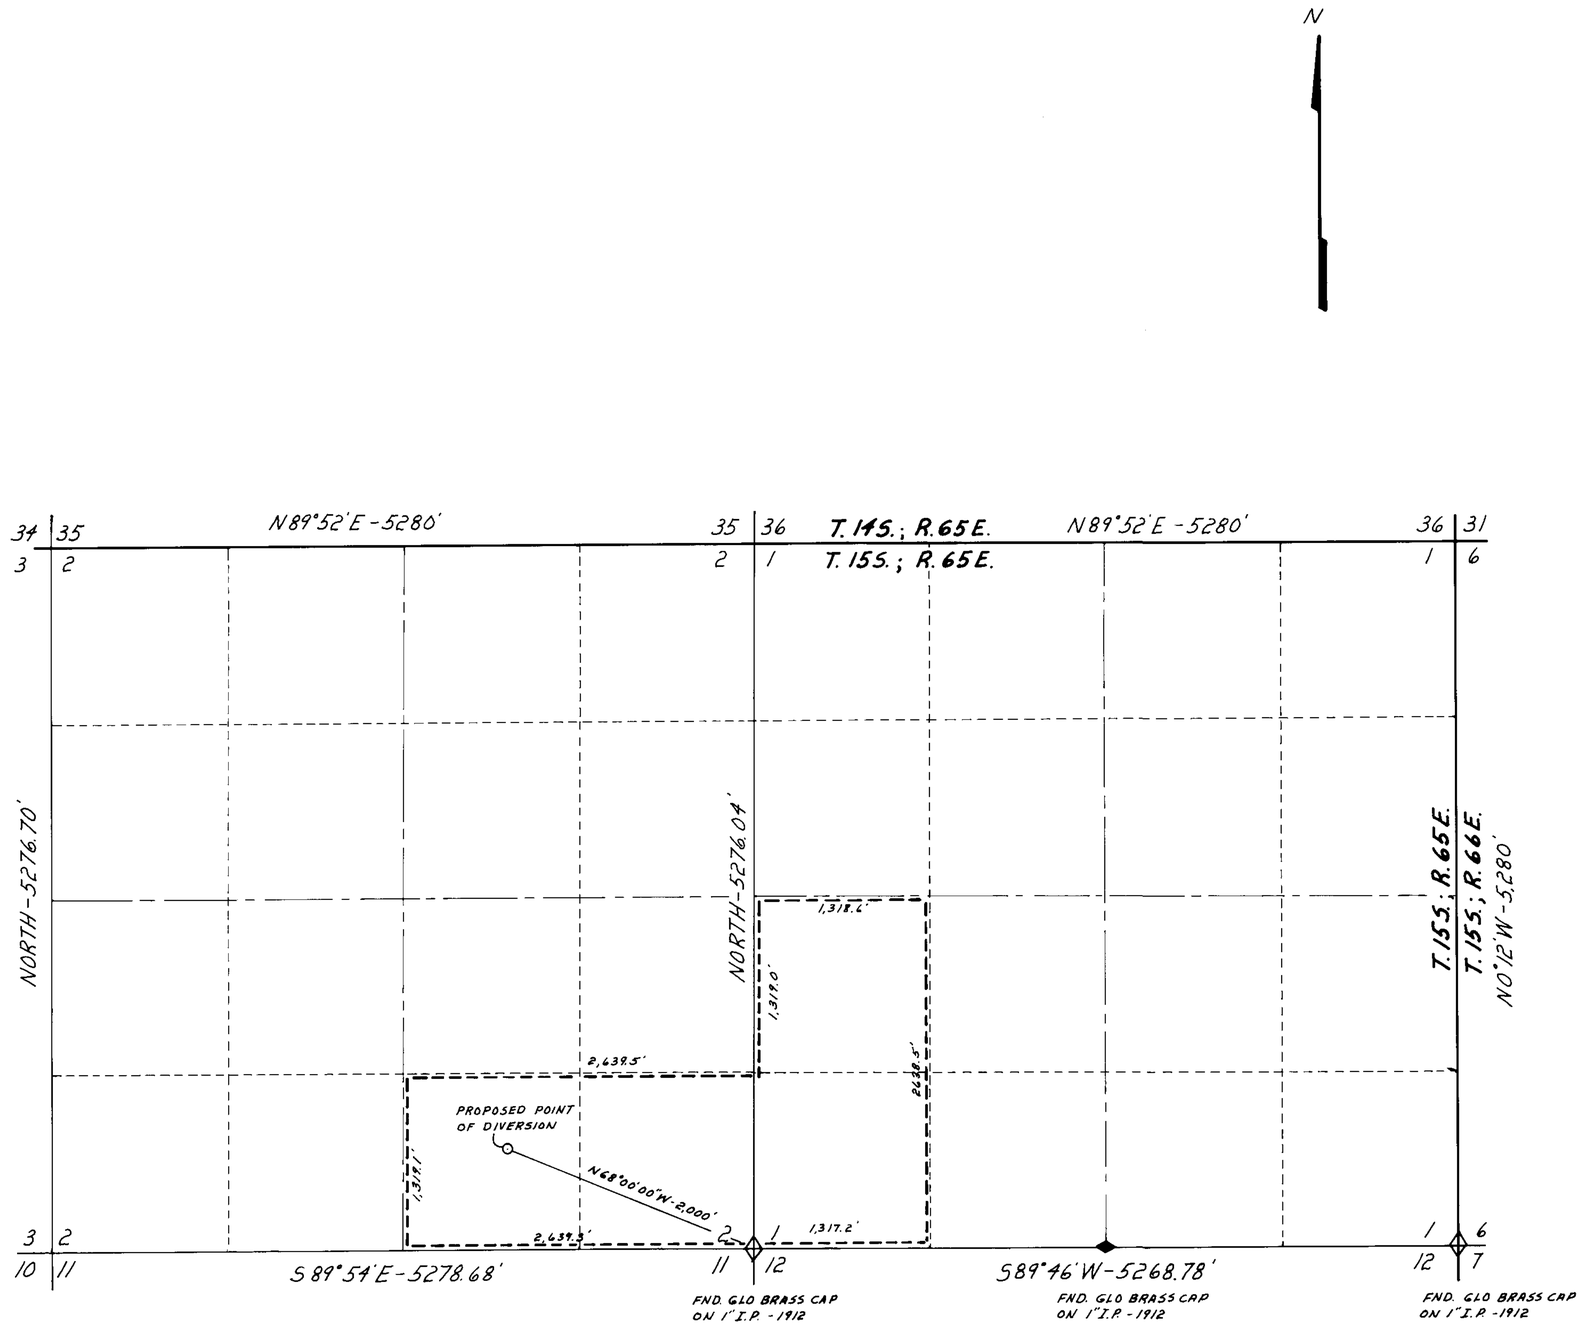

SEC. 2, T. 15 S, R. 65 E., M.D.B.&M.
CLARK COUNTY, NEVADA

SEC. 1, T. 15 S., R. 65 E., M.D.B.&M.
CLARK COUNTY, NEVADA

STATE OF NEVADA }
COUNTY OF CLARK } SS.

I, RICHARD N. BRAND, BEING FIRST DULY SWORN, DEPOSE AND SAY THAT THIS MAP, CONSISTING OF ONE SHEET, HAS BEEN CORRECTLY DRAWN TO THE DESIGNATED SCALE FROM FIELD NOTES OF A SURVEY MADE UNDER MY SUPERVISION AND DIRECTION AND WAS COMPLETED ON MARCH 29, 1978; THAT IT TRULY AND CORRECTLY REPRESENTS THE PROPOSED LOCATION AND EXTENT OF THE WORKS USED TO DIVERT WATER FROM UNDERGROUND SOURCE IN CLARK COUNTY, BY JOHN G. PERKINS FOR IRRIGATION PURPOSES. THAT THE PROPOSED POINT OF DIVERSION, THE APPROXIMATE LOCATION AND SIZE OF DIVERTING CHANNEL, ALL RESERVOIRS OR BASINS, THE LOCATIONS AND NAMES OF ALL OTHER WORKS, AND THE BOUNDARY OF ALL LANDS, SHOWING BY 40-ACRE SUBDIVISIONS THE AREAS PROPOSED TO BE IRRIGATED, ARE FULLY AND CORRECTLY DESIGNATED THEREON.

Richard N. Brand

RICHARD N. BRAND
STATE WATER RIGHTS SURVEYOR
No. 518

SUBSCRIBED AND SWORN TO BEFORE ME THIS 31st DAY OF MARCH, 1978.

Sue Duvall

NOTARY PUBLIC IN AND FOR CLARK COUNTY, NEVADA

SCALE 1" = 600'

0 600' 1200' 1800' 2400'

BASIS OF BEARING

THE SOUTH LINE OF SECTION 1, T. 15 S., R. 65 E., M.D.B.&M. AS SHOWN ON GLO PLAT OF A 1912 SURVEY.

OFFICE
STATE ENGINEER

1978 APR 3 AM 8 31

MAP TO ACCOMPANY APPLICATION TO APPROPRIATE WATER
for
IRRIGATION

By: JOHN G. PERKINS

From: AN UNDERGROUND SOURCE
CLARK COUNTY, NEVADA

33161