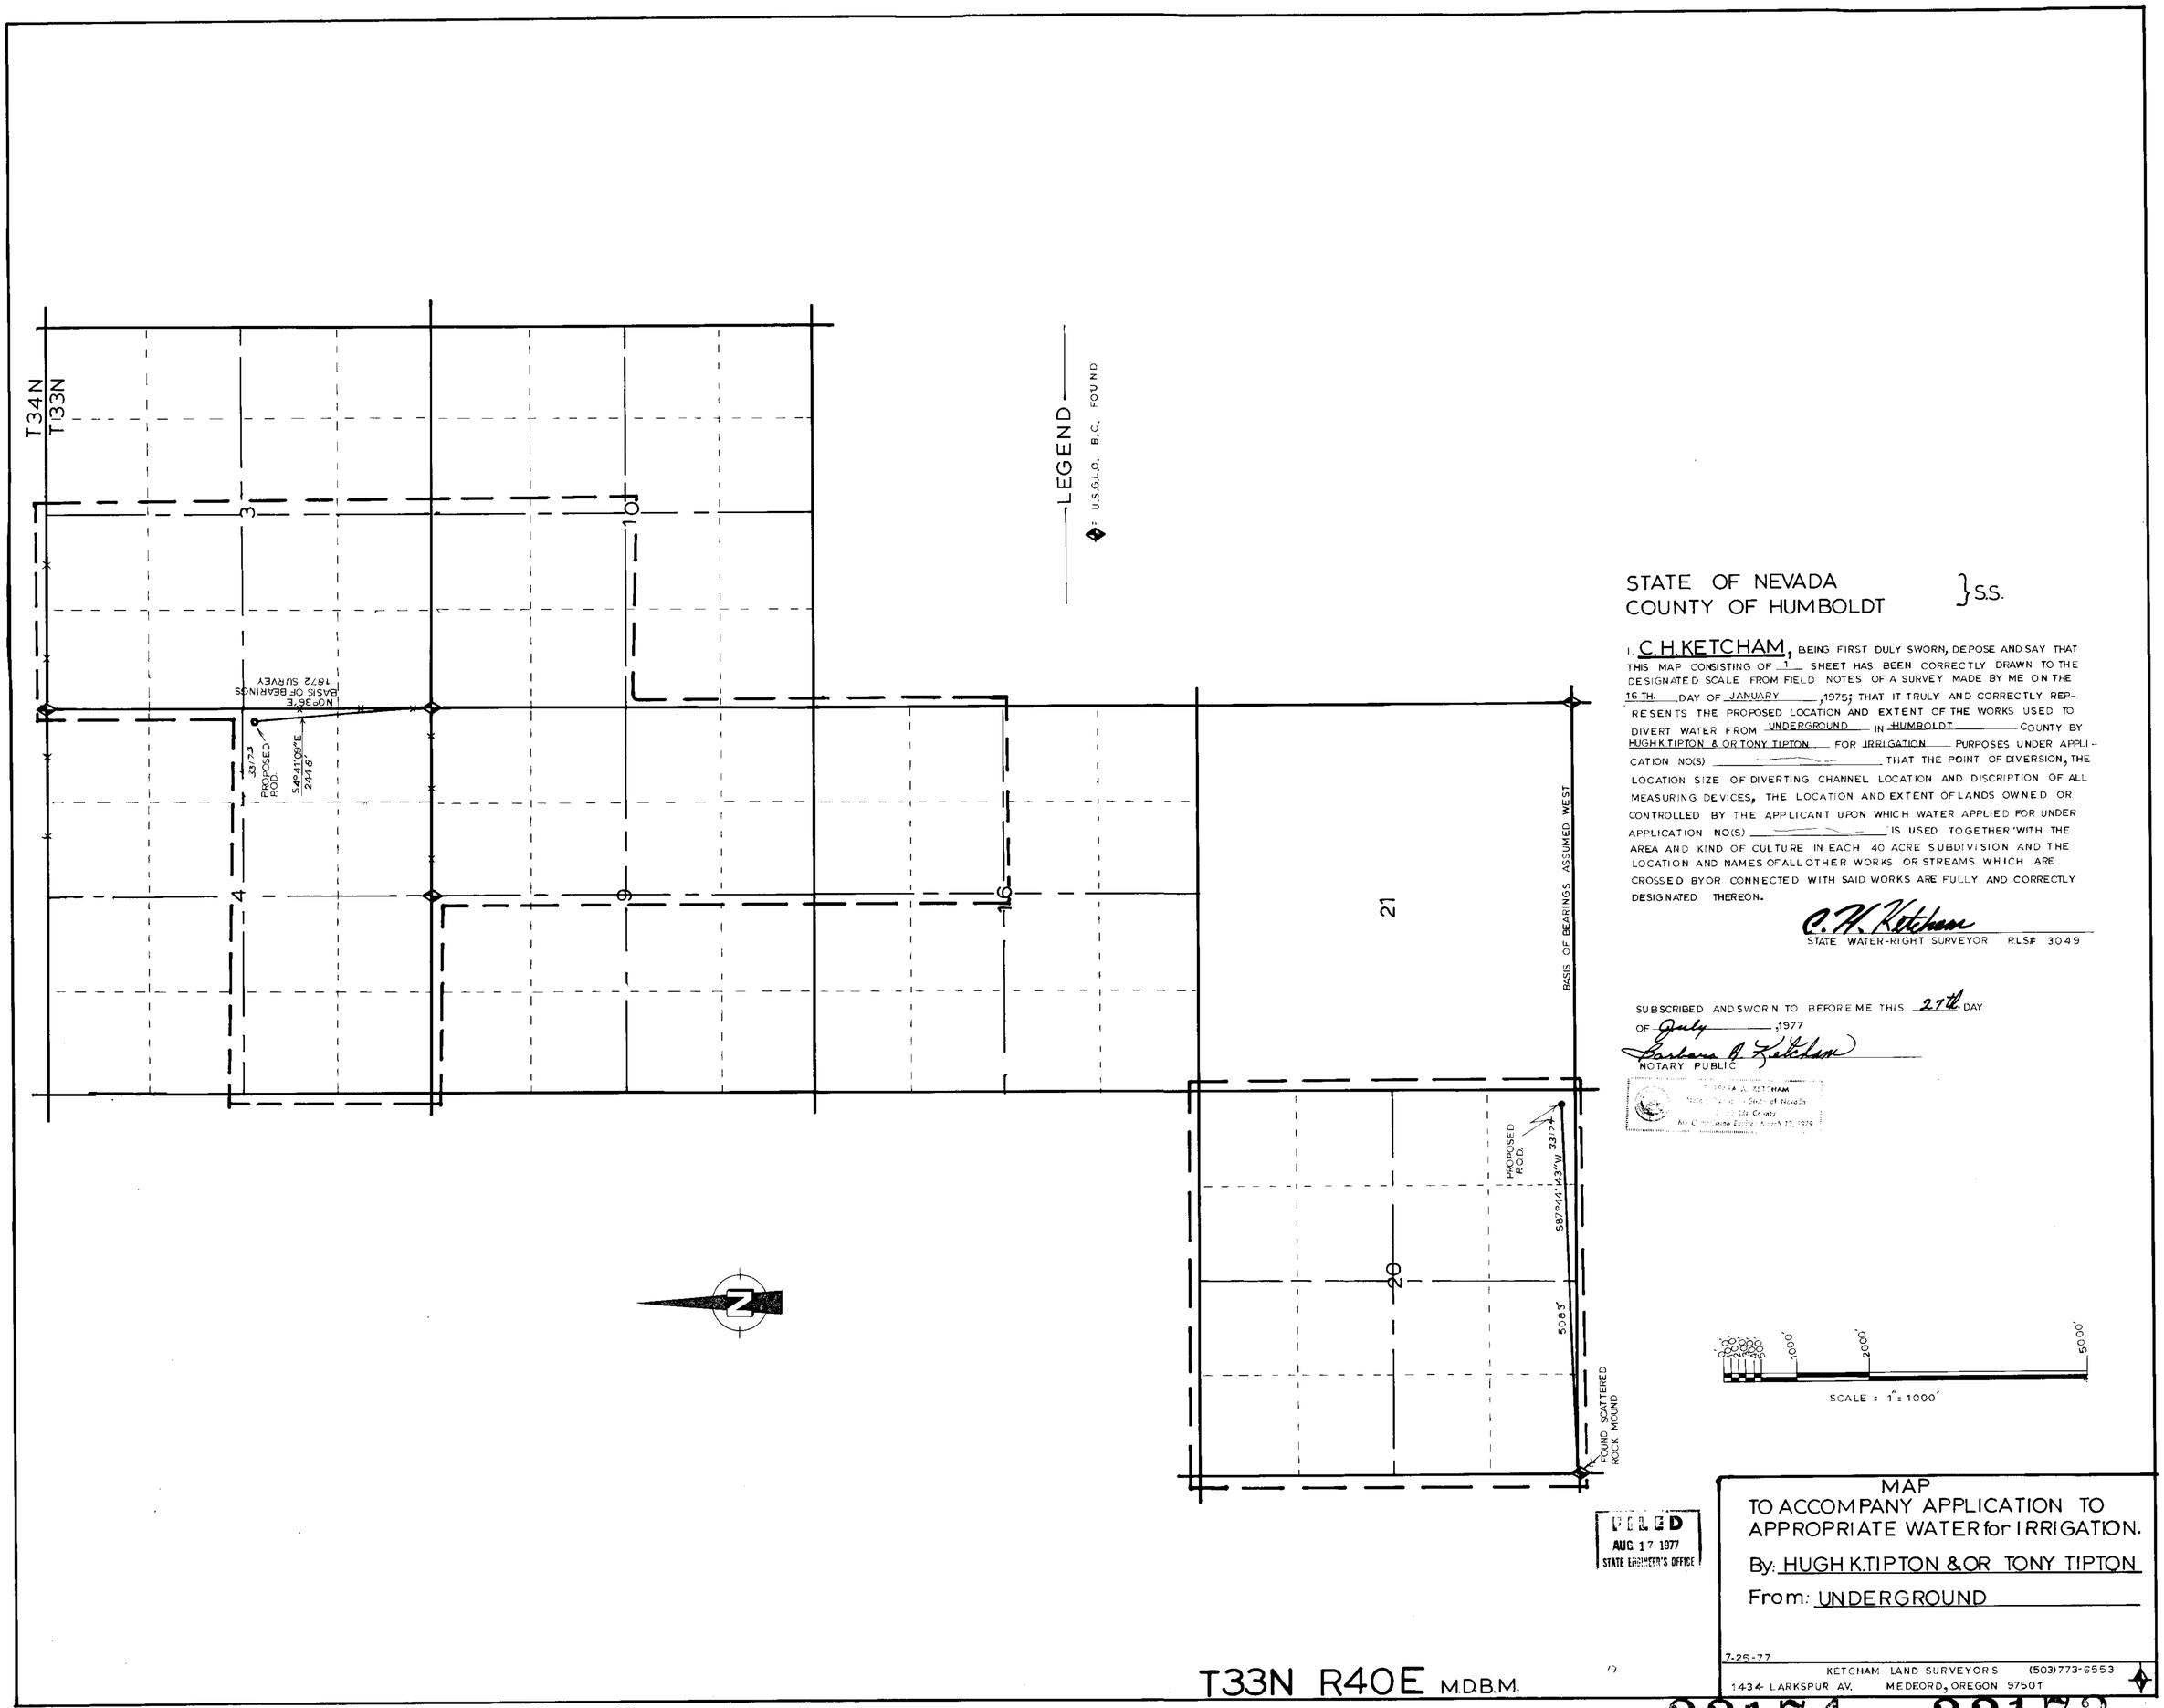

STATE OF NEVADA
COUNTY OF HUMBOLDT } S.S.

I, C.H. KETCHAM, BEING FIRST DULY SWORN, DEPOSE AND SAY THAT THIS MAP CONSISTING OF 1 SHEET HAS BEEN CORRECTLY DRAWN TO THE DESIGNATED SCALE FROM FIELD NOTES OF A SURVEY MADE BY ME ON THE 16 TH. DAY OF JANUARY, 1975; THAT IT TRULY AND CORRECTLY REPRESENTS THE PROPOSED LOCATION AND EXTENT OF THE WORKS USED TO DIVERT WATER FROM UNDERGROUND IN HUMBOLDT COUNTY BY HUGH K TIPTON & OR TONY TIPTON FOR IRRIGATION PURPOSES UNDER APPLICATION NO(S) ——— THAT THE POINT OF DIVERSION, THE LOCATION SIZE OF DIVERTING CHANNEL LOCATION AND DISCRIPTION OF ALL MEASURING DEVICES, THE LOCATION AND EXTENT OF LANDS OWNED OR CONTROLLED BY THE APPLICANT UPON WHICH WATER APPLIED FOR UNDER APPLICATION NO(S) ——— IS USED TOGETHER WITH THE AREA AND KIND OF CULTURE IN EACH 40 ACRE SUBDIVISION AND THE LOCATION AND NAMES OF ALL OTHER WORKS OR STREAMS WHICH ARE CROSSED BY OR CONNECTED WITH SAID WORKS ARE FULLY AND CORRECTLY DESIGNATED THEREON.

C. H. Ketcham
STATE WATER-RIGHT SURVEYOR RLS# 3049

SUBSCRIBED AND SWORN TO BEFORE ME THIS 27th DAY OF July, 1977

Barbara A. Ketcham
NOTARY PUBLIC

BARBARA A. KETCHAM
Notary Public - State of Nevada
Elko County
My Commission Expires: March 27, 1979

FILED
AUG 17 1977
STATE ENGINEER'S OFFICE

MAP
TO ACCOMPANY APPLICATION TO APPROPRIATE WATER for IRRIGATION.

By: HUGH K. TIPTON & OR TONY TIPTON

From: UNDERGROUND

7-25-77

KETCHAM LAND SURVEYORS (503) 773-6553
1434 LARKSPUR AV. MEDFORD, OREGON 97501