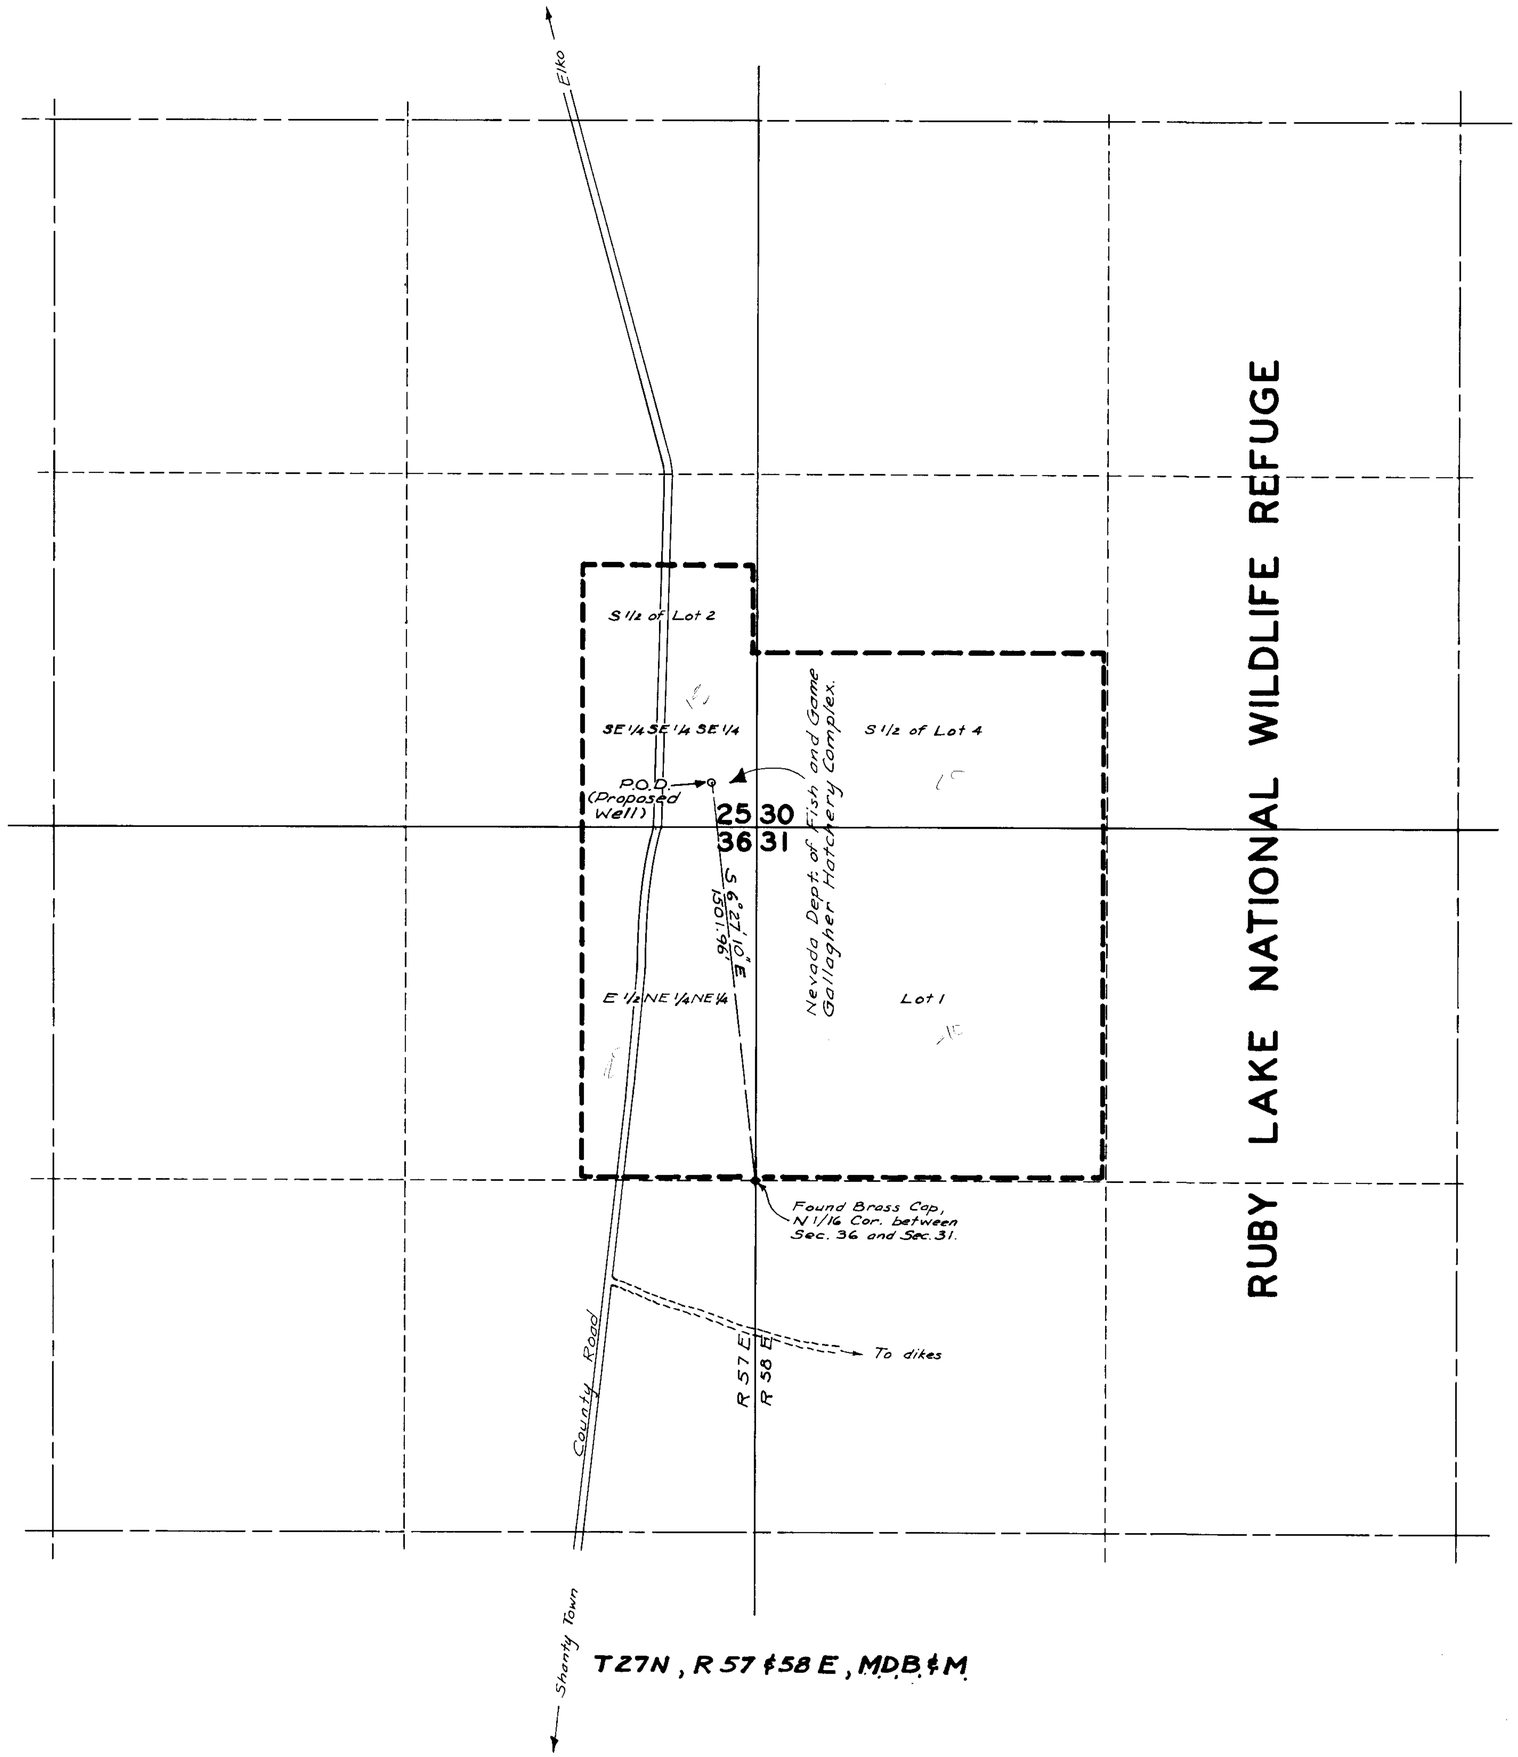

STATE OF NEVADA
COUNTY OF WASHOE } ss

I, Richard D. Moser, being first duly sworn, depose and say that this map, consisting of one sheet, has been correctly drawn to the designated Scale from field notes of a survey made under my supervision and direction on the twenty first day of July, 1977; that it truly and correctly represents the proposed location and extent of the works used to divert water from an underground source in Elko County by the Nevada Department of Fish and Game for Fish, Wildlife and Recreation purposes. That the proposed point of diversion, the approximate location and size of diverting channels, the location and names of all other works which will cross or connect with the proposed works are fully and correctly designated hereon.

Richard D. Moser
Richard D. Moser
State Water Right Surveyor
#453

Subscribed and sworn to before me this 5th day of August, 1977. Notary Public in and for Washoe County, Nevada.

Dorothy A. Rackler

Basis of Bearings:- Magnetic, 17° E. Dec.

300 0 300 600 900 1200
Scale 1" = 300'

FILED
AUG 17 1977
STATE ENGINEER'S OFFICE

33188

MAP
TO ACCOMPANY APPLICATION TO APPROPRIATE WATER FOR FISH, WILDLIFE AND RECREATION PURPOSES FROM AN UNDERGROUND SOURCE IN ELKO COUNTY BY THE NEVADA DEPARTMENT OF FISH AND GAME.

AUGUST 1977

GL-44

33188