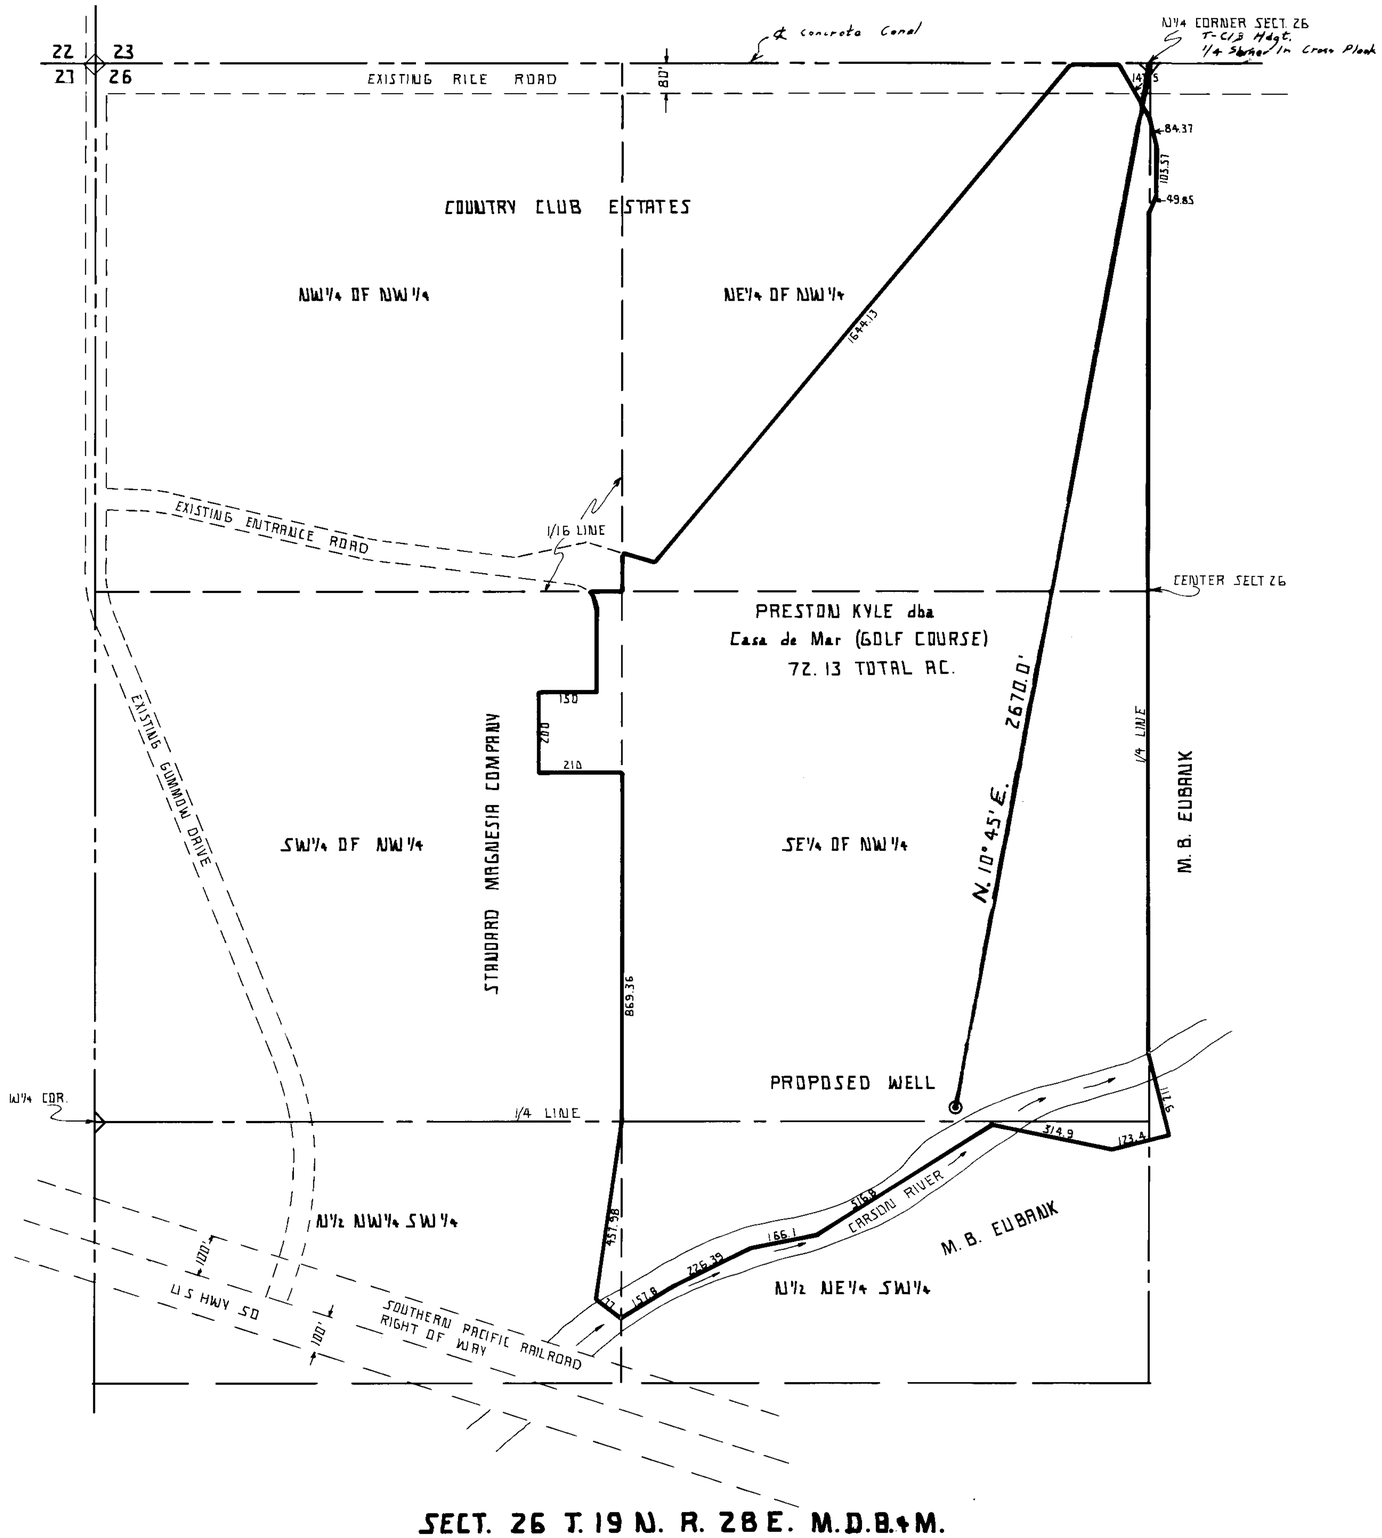

SECT. 26 T. 19 N. R. 28 E. M.D.B.&M.

STATE OF NEVADA }
COUNTY OF CHURCHILL } SS

I, JOSEPH W WHITTLE, BEING FIRST DULY SWORN, DEPOSE AND SAY THAT THIS MAP CONSISTING OF 1 SHEET, HAS BEEN CORRECTLY DRAWN TO THE DESIGNATED SCALE FROM FIELD NOTES OF A SURVEY MADE BY ME, (OR UNDER MY SUPERVISION AND DIRECTION), BETWEEN THE 2nd DAY OF Aug AND THE 3rd DAY OF Aug 1977; THAT IT TRULY AND CORRECTLY REPRESENTS THE PROPOSED LOCATION AND EXTENT OF THE WORKS USED TO DIVERT WATER FROM AN UNDERGROUND SOURCE, IN CHURCHILL COUNTY BY, PRESTON KYLE dba Casa de Mar (GOLF COURSE) FOR COMMERCIAL, IRRIGATION AND DOMESTIC PURPOSES. THAT THE PROPOSED POINT OF DIVERSION, THE APPROXIMATE LOCATION AND SIZE OF ALL DIVERTING CHANNELS, ALL RESERVOIRS OR BASINS, THE LOCATION AND NAMES OF ALL OTHER WORK, WHICH WILL CROSS OR CONNECT WITH THE PROPOSED WORKS AND THE BOUNDARY OF ALL LANDS, SHOWING BY 40 ACRE SUBDIVISIONS THE AREAS PROPOSED TO BE IRRIGATED, ARE FULLY AND CORRECTLY DESIGNATED THEREON.

Joseph W. Whittle
JOSEPH W WHITTLE SWRS 388

SUBSCRIBED AND SWORN TO BEFORE ME THIS 6TH DAY OF September 1977 NOTARY PUBLIC IN AND FOR CHURCHILL COUNTY, NEVADA

Fern A. Lee
NOTARY PUBLIC

SEAL FERN A. LEE
Notary Public State of Nevada
Churchill County
My Commission Expires April 17, 19

BASIS OF BEARING
T.E.I.D. P&S MAP

FILED
OCT 2 1977
STATE ENGINEER'S OFFICE

200 0 200 400 600 800
SCALE 1" = 200'

34921
33191

MAP TO ACCOMPANY APPLICATION TO APPROPRIATE WATER FOR COMMERCIAL IRRIGATION AND DOMESTIC PURPOSES.
BY: PRESTON KYLE dba Casa de Mar FROM AN UNDERGROUND SOURCE.
WELL APPLICATION NO 33191

SURVEYOR JOSEPH W. WHITTLE SWRS 388
DRAWN BY G.F. MELLO 8 23 77 SCALE 1" = 200'

34921 33191