LEGEND

◇ ———— SECTION CORNER
◆ ———— 1/4 CORNER
○ ———— 1/16 CORNER

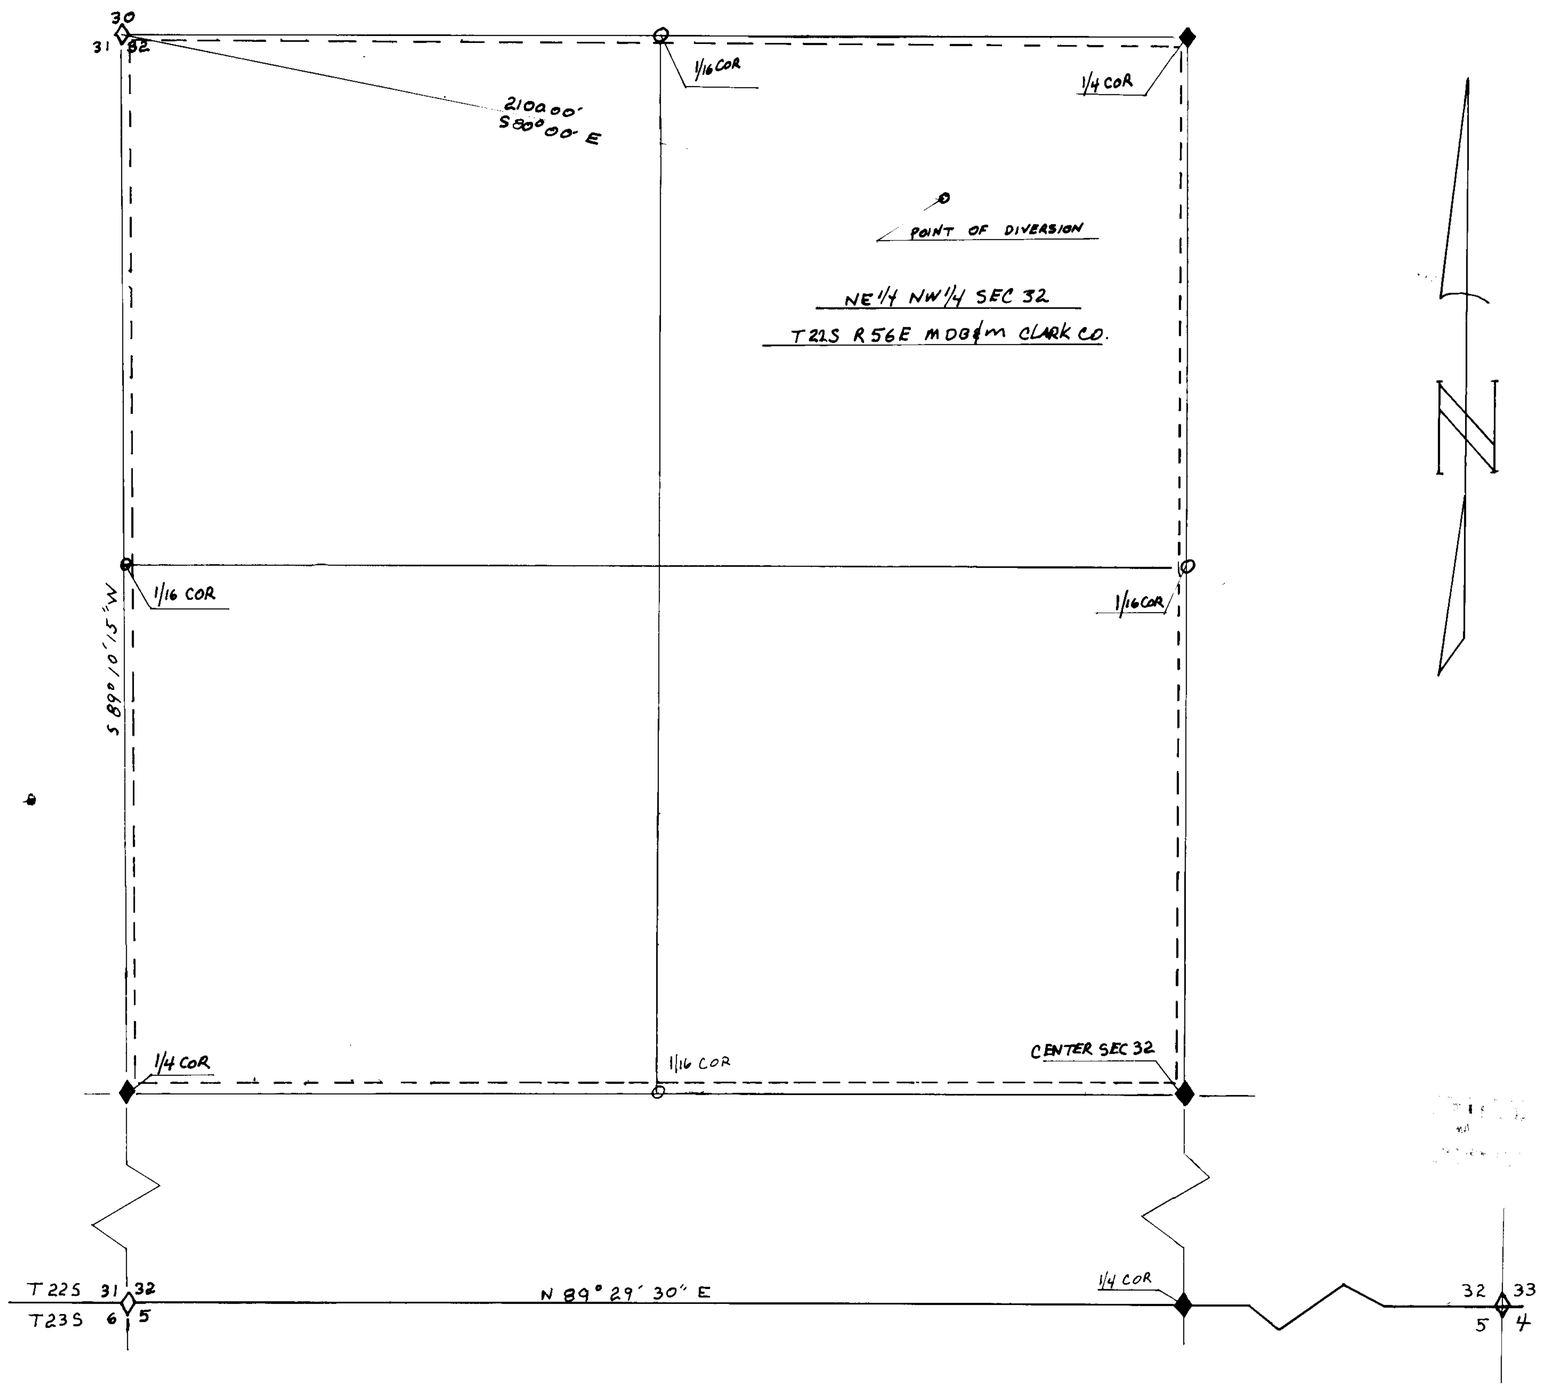

STATE OF NEVADA
COUNTY OF CLARK

I, Jay M Ressler being first duly sworn, hereby depose and say that this map, consisting of one sheet, has been correctly drawn to the designated scale from field notes of a survey made by me or under my supervision on the 11 day of MAY 1978 that it truly and correctly represents the proposed location and extent of the works used to divert water from an underground source IN CLARK COUNTY, NEVADA by CHARLES FRIAS for irrigation & domestic use that the proposed point of diversion, the approximate location and size of the diverting channel and all other works which will cross, or connect with the proposed works are fully and correctly designated thereon.

Jay M Ressler
State water rights SURVEYOR NO. 471

SUBSCRIBED AND SWORN TO BEFORE ME THIS 23 DAY OF May, 1978

NOTARY PUBLIC IN AND FOR CLARK COUNTY, NEVADA

MY COMMISSION EXPIRES 1981

SCALE 1" = 200'

MAP TO ACCOMPANY APPLICATION
TO APPROPRIATE WATER
FOR
IRRIGATION & DOMESTIC USE
BY
CHARLES FRIAS
FROM
AN UNDERGROUND SOURCE
IN
CLARK COUNTY, NEVADA

30 PM 2 17

33220