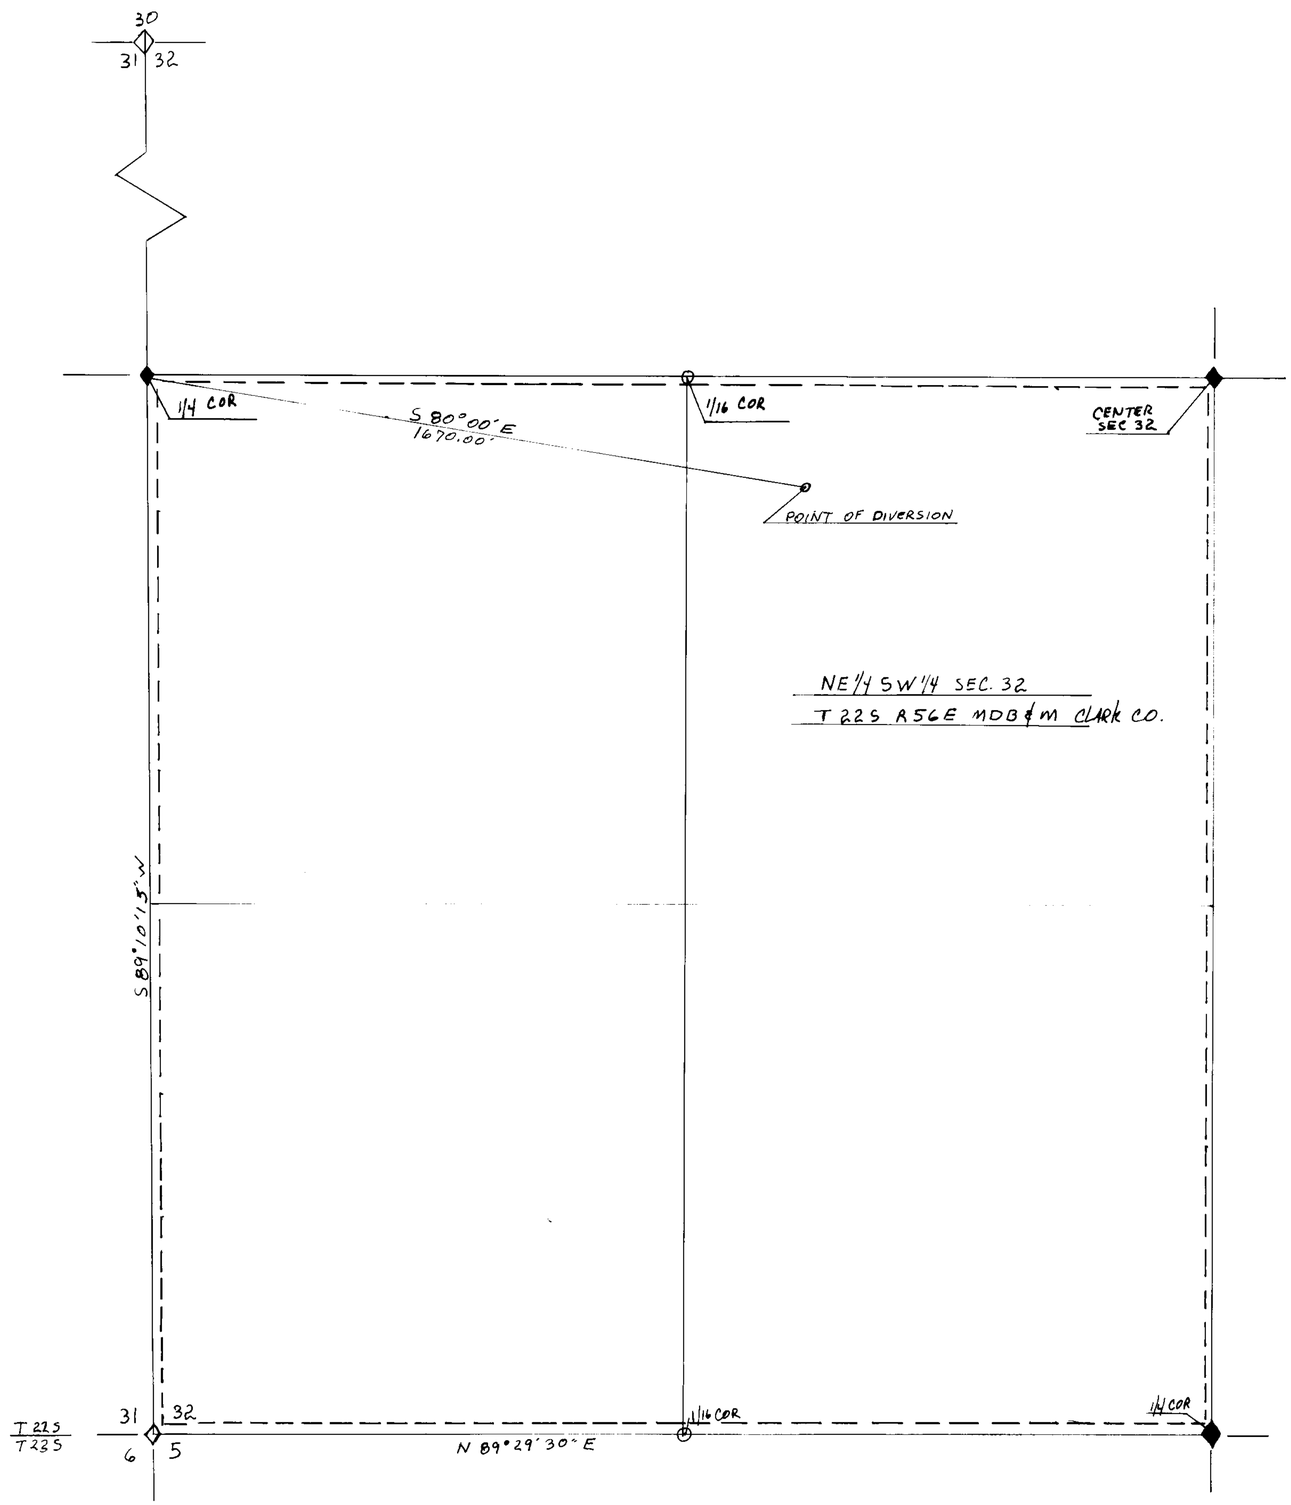

LEGEND

◇ — — — — — — SECTION CORNER
◆ — — — — — — 1/4 CORNER
○ — — — — — — 1/16 CORNER

STATE OF NEVADA
COUNTY OF CLARK

F. Jay M Rassler being first duly sworn hereby depose and say that this map, consisting of one sheet, has been correctly drawn to the designated scale from field notes of a survey made by me or under my supervision on the 10 day of MAY that it truly and correctly represents the proposed location and extent of the works used to divert water from an underground source in CLARK COUNTY, NEVADA by GEORGE RODRIGUES for irrigation & domestic use that the proposed point of diversion the approximate location and size of the diverting channel and all other works which will cross or connect with the proposed works are fully and correctly designated thereon.

Jay M. Rassler
State water rights surveyor No. 471

SUBSCRIBED AND SWORN TO BEFORE ME THIS 23 DAY OF May 1978

NOTARY PUBLIC IN AND FOR CLARK COUNTY, NEVADA
MY COMMISSION EXPIRES

SCALE 1" = 200'

1978 MAY 30 PM 2 19

FILED

MAP TO ACCOMPANY APPLICATION
TO APPROPRIATE WATER
FOR
IRRIGATION & DOMESTIC USE
BY
GEORGE RODRIGUES 2.24
FROM
AN UNDERGROUND SOURCE
IN
CLARK COUNTY, NEVADA

33223