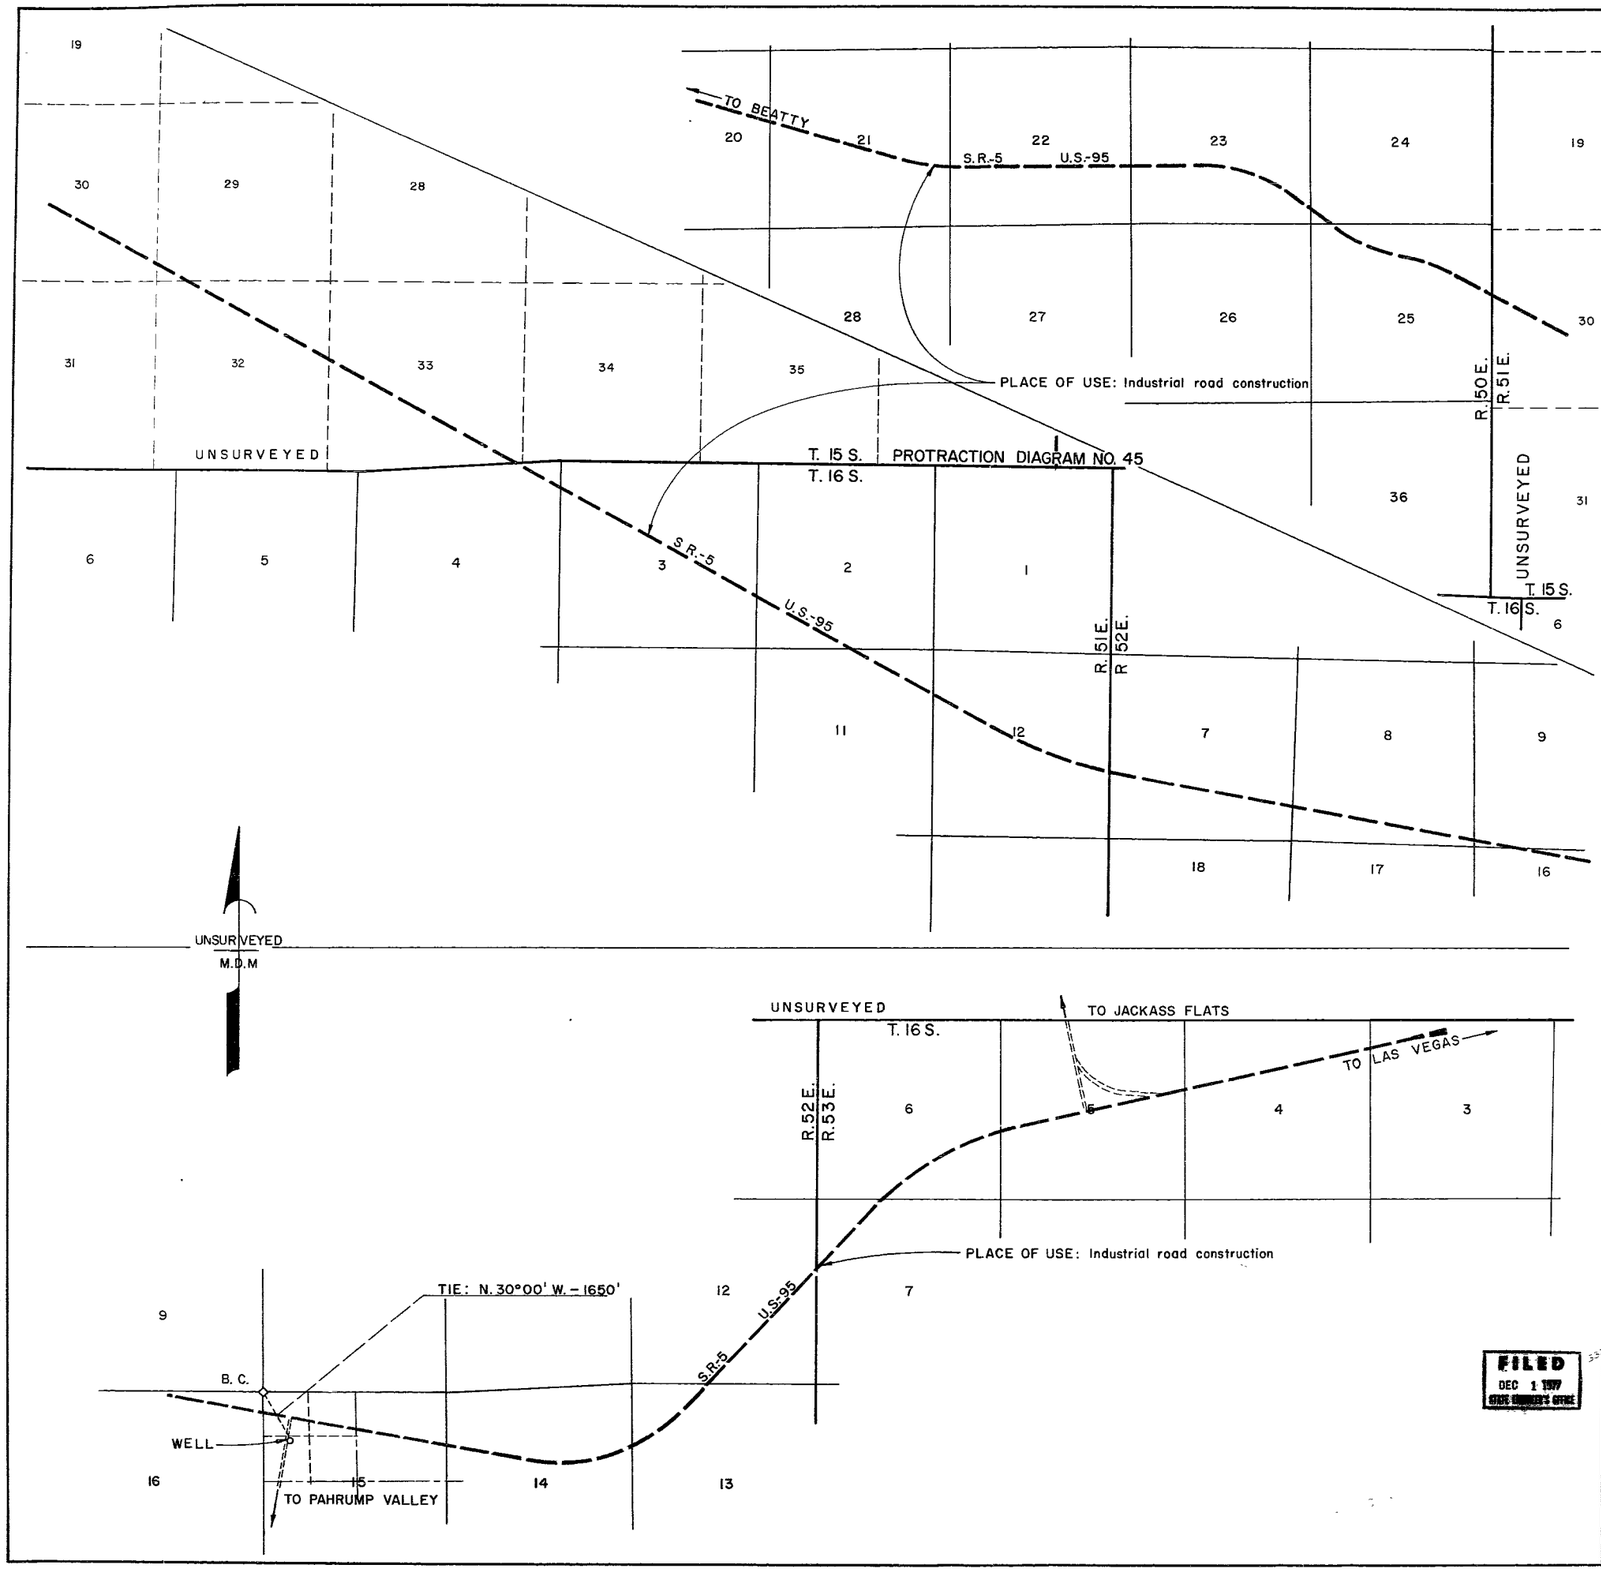

PROTRACTION

DIAGRAM

NO. 45

STATE OF NEVADA
COUNTY OF NYE

I, Kim Koenig, being first duly sworn, depose and say that this map, consisting of one sheet, has been correctly drawn to the designated scale from the field notes of a survey under my supervision and direction, between the 9th day of August, and the 31st day of August 1977; that it truly and correctly represents the proposed location of the well used to divert water from an underground source in Nye County, by the Nevada State Highway Department, for industrial road construction That the proposed point of diversion, the location and size of the proposed drilled well, and the boundary of all lands, showing by 40 acre subdivision, the areas proposed to be irrigated, are fully and correctly designated thereon

Kim Koenig No. 402
State Water Right Surveyor

SUBSCRIBED AND SWORN TO BEFORE ME
THIS 19th DAY OF August, 1977
NOTARY PUBLIC IN AND FOR CARSON CITY, NEVADA

BEARING SOURCE. NORTH BOUNDARY SECTION 15
BEARS WEST

0 1/4 1/2 1 2
STATUTE MILES

DRAWN: Romer
CHECKED. CFS

FILED
DEC 1 1977
STATE ENGINEER'S OFFICE

MAP

TO ACCOMPANY APPLICATION TO APPROPRIATE WATER FOR INDUSTRIAL ROAD CONSTRUCTION

SERIAL NO.

DATE: AUGUST, 1977 NYE COUNTY

BY: NEVADA STATE HIGHWAY DEP'T. FROM= WELL

33273