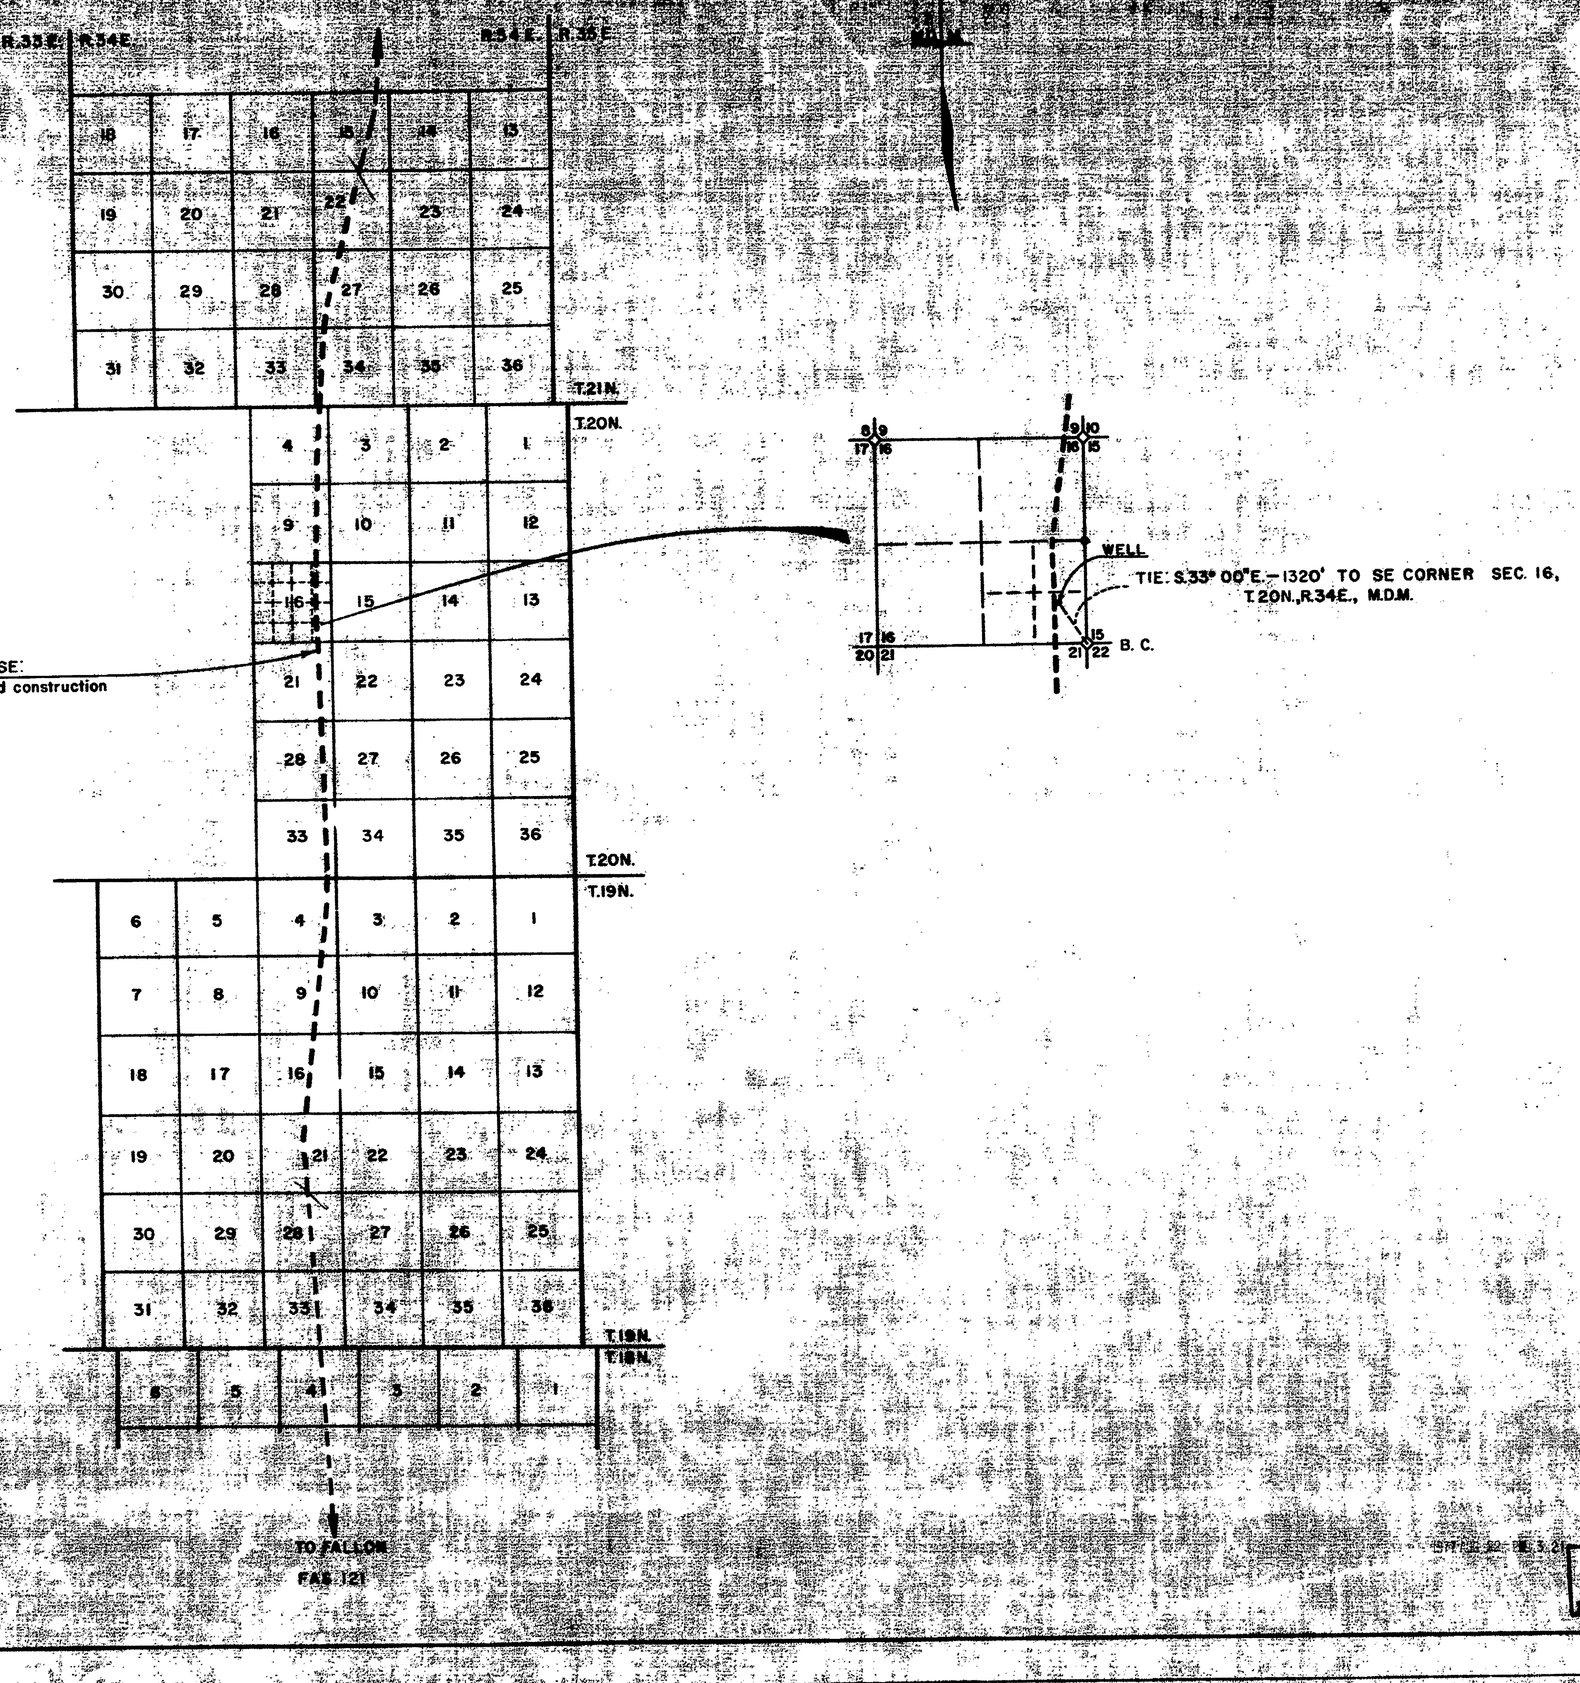

STATE OF NEVADA
COUNTY OF CHURCHILL

I, Kim Koenig, being first duly sworn, depose and say that this map, consisting of one sheet, has been correctly drawn to the designated scale from the field notes of a survey under my supervision and direction, between the 9th day of August, and the 31st day of August, 1977; that it truly and correctly represents the proposed location of the well used to divert water from an underground source in Churchill County, by the Nevada State Highway Department, for industrial road construction. That the proposed point of diversion, the location and size of the proposed drilled well, and the boundary of all lands, showing by 40 acre subdivisions, the areas proposed to be irrigated, are fully and correctly designated thereon.

Kim Koenig
STATE WATER RIGHT SURVEYOR No. 402

Subscribed and sworn to before me
this 19th day of August, 1977.
Notary Public in and for Carson City, Nevada.

Sara C. Pafford

SARA C. PAFFORD
Notary Public - State of Nevada
PRINCIPAL OFFICE IN CARSON CITY
My Commission Expires July 7, 1981

BEARING SOURCE: SOUTH BOUNDARY SECTION 16 BEARS S.89° 57"W.

0 1 2 3 4
STATUTE MILES

TRACED: TH
CHECKED: CES

18971

MAP

TO ACCOMPANY APPLICATION TO APPROPRIATE WATER FOR INDUSTRIAL ROAD CONSTRUCTION
SERIAL NO.

DATE: AUGUST, 1977 CHURCHILL COUNTY
BY: NEVADA STATE HIGHWAY DEP'T. FROM: WELL

FILED
AUG 22 1977

33274