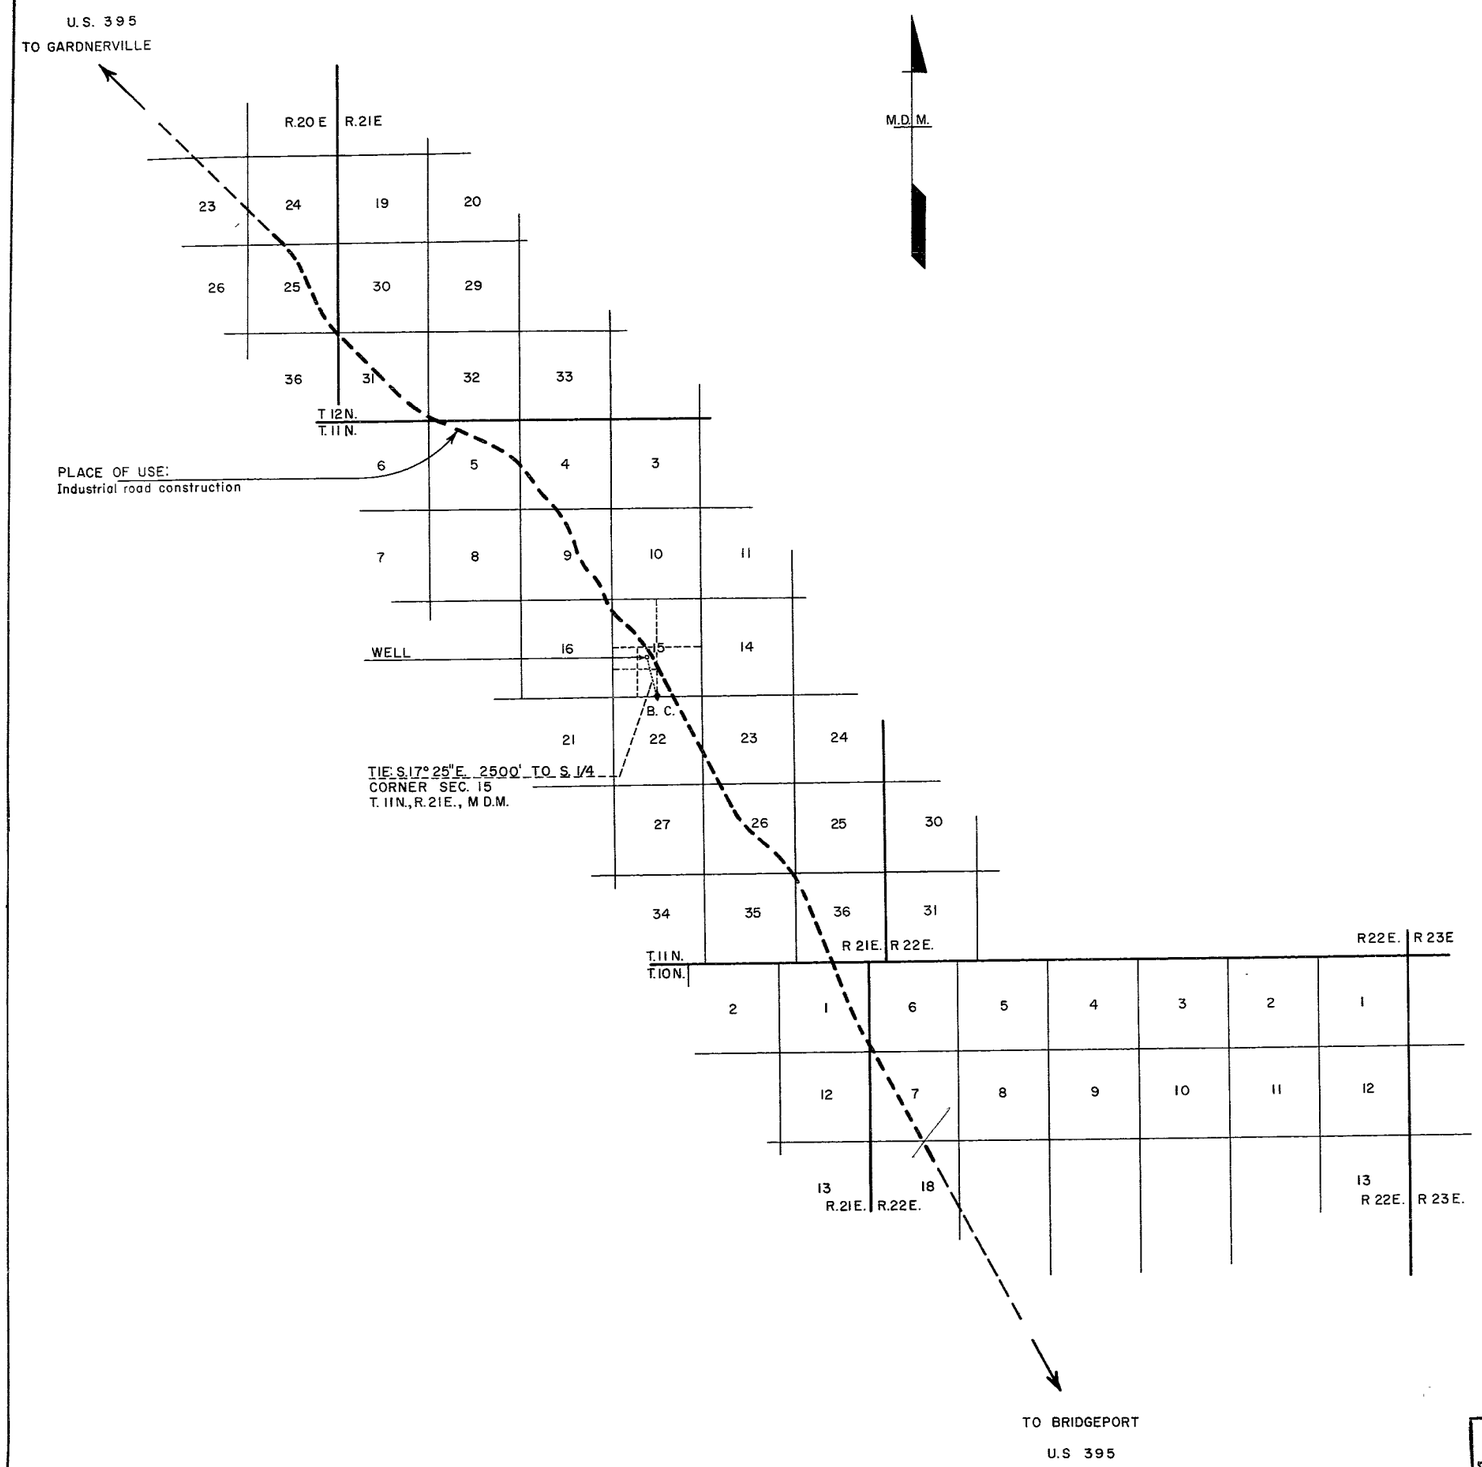


TRACED: TTL
CHECKED: C.F.S

## STATE OF NEVADA
## COUNTY OF DOUGLAS

I, Kim Koenig, being first duly sworn, depose and say that this map, consisting of one sheet, has been correctly drawn to the designated scale from the field notes of a survey under my supervision and direction, between the 9th day of August, and the 31st day of August, 1977; that it truly and correctly represents the proposed location of the well used to divert water from an underground source in Douglas County, by the Nevada State Highway Department, for industrial road construction. That the proposed point of diversion, the location and size of the proposed drilled well, and the boundary of all lands, showing by 40 acre subdivisions, the areas proposed to be irrigated, are fully and correctly designated thereon

Kim Koenig
STATE WATER RIGHT SURVEYOR No 402

Subscribed and sworn to before me
this 19th day of August, 1977
Notary Public in and for Carson City, Nevada.

BEARING SOURCE SOUTH BOUNDARY SECTION 15 BEARS EAST

0 1/2 1 2 3
STATUTE MILES

33278

FILED
AUG 22 1977
STATE ENGINEER'S OFFICE

## MAP

TO ACCOMPANY APPLICATION TO APPROPRIATE WATER FOR INDUSTRIAL ROAD CONSTRUCTION

SERIAL NO.

DATE: AUGUST, 1977 DOUGLAS COUNTY

BY: NEVADA STATE HIGHWAY DEP'T. FROM: WELL

33278