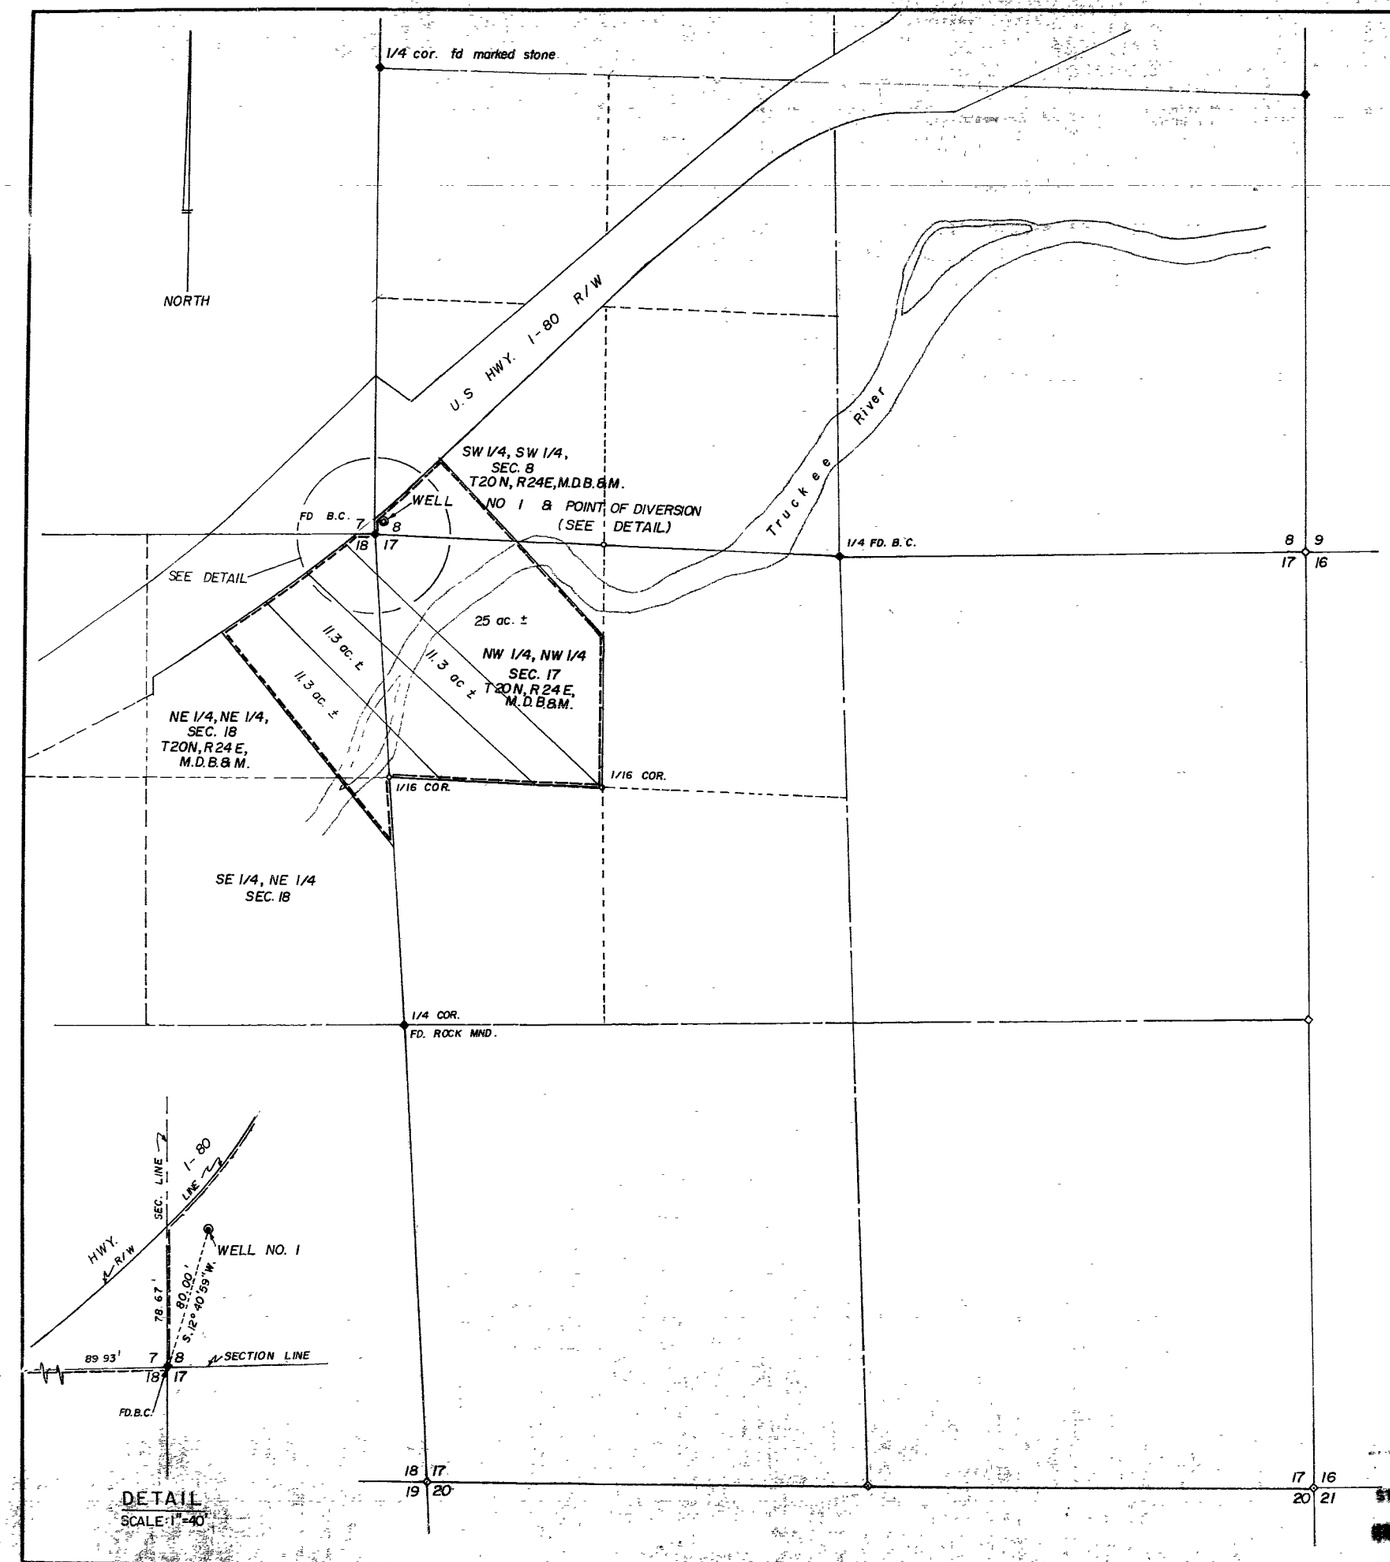

State of Nevada
County of Washoe SS.

I, Peter G. Guisti, being first duly sworn, depose and say that this map, consisting of 1 sheet, has been correctly drawn to the designated scale from field notes of a survey made under my direction and supervision on August 23, 1977; that it truly and correctly represents the proposed location and extent of the works used to divert water from underground source in Washoe County by James B Swires, et al for quasi-municipal and domestic use. That the proposed point of diversion, the approximate location and size of the diverting channel, the location and names of all other works which will cross or connect with the proposed works and the boundary of all lands, showing by 40-acre subdivisions the areas proposed to be served, are fully and correctly designated thereon

REGISTERED LICENSED SURVEYOR STATE OF NEVADA PETER G. QUISTI NO 335

Peter G. Guisti
State Water Right Surveyor No. 251

Subscribed and sworn to before me this 23rd day of August, 1977.

Ruth L. Schroll
Notary Public in and for Washoe County, Nevada.

RUTH L. SCHROLL
Notary Public — State of Nevada
Washoe County
My Commission Expires Feb 12, 1978

NW 1/4, NW 1/4, SEC. 17
PORT. OF SW 1/4, SW 1/4, SEC. 8 — T 20 N, R 24 E, M.D.B.&M.
PORT. OF NE 1/4, NE 1/4, SEC. 18
PORT. OF SE 1/4, NE 1/4, SEC. 18

400 0 400 800 1200 1600

SCALE: 1" = 400'

BASIS OF BEARINGS: Southerly R/W line of I-80, bearing N 46° 24' 09" E

FILED
APR 4 1978
STATE ENGINEER'S OFFICE

OFFICE STATE ENGINEER

OFFICE STATE ENGINEER

No.	Description	Date
	REVISIONS	

THE MALONE ENGINEERS
RENO, NEVADA

MAP
TO ACCOMPANY APPLICATION TO APPROPRIATE WATER FROM UNDERGROUND SOURCES FOR QUASI-MUNICIPAL AND DOMESTIC USE

BY: JAMES B. SWIRES, ET AL

SCALE: 1" = 400' DATE: 8-23-77

48984 33340