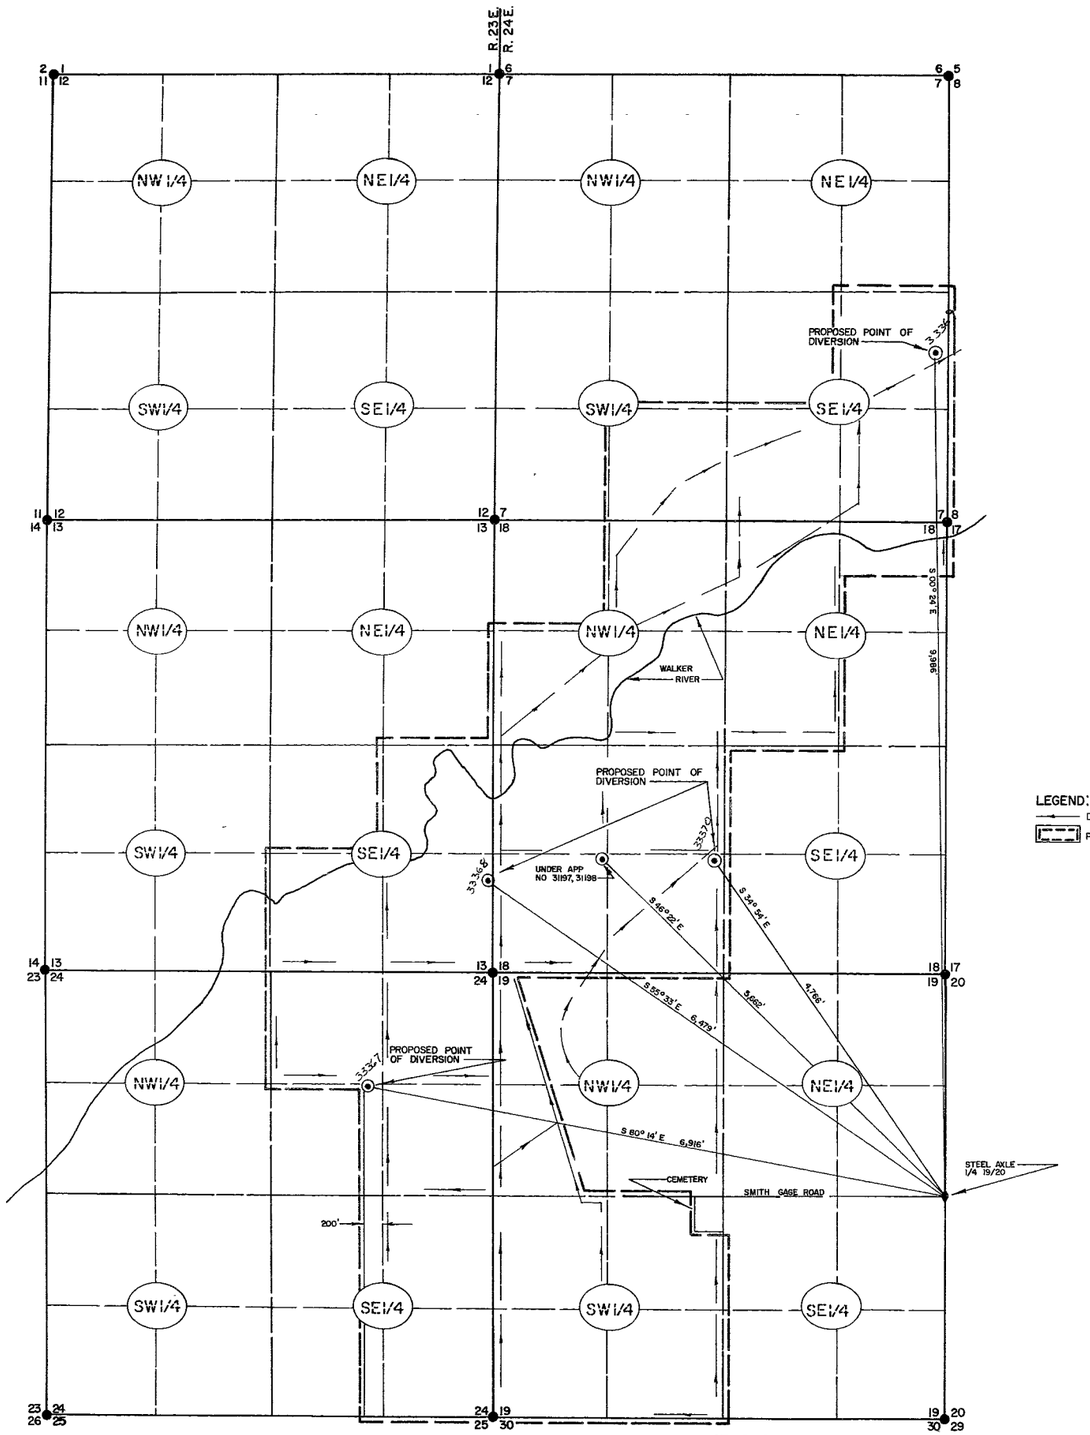

PORTIONS OF SECTIONS 13 & 24, T.11N., R.23E. &
SECTIONS 7, 10 & 19, T.11N., R.24E. M.D.B.&M.
LYON COUNTY, NEVADA

LEGEND:
DRAIN DITCHES
PLACE OF USE

STATE OF NEVADA
CARSON CITY S.S.

I, B. J. VASEY, BEING FIRST DULY SWORN, DEPOSE AND SAY THAT THIS MAP CONSISTING OF ONE (1) SHEET, HAS BEEN CORRECTLY DRAWN TO THE DESIGNATED SCALE FROM FIELD NOTES OF A SURVEY MADE BY ME ON THE 8th DAY OF DECEMBER 1977, THAT IT TRULY AND CORRECTLY REPRESENTS THE PROPOSED LOCATION AND EXTENT OF THE WORKS USED TO DIVERT WATER FROM DRAIN DITCH SOURCES IN LYON COUNTY BY DOUBLE J. A. LAND AND LIVESTOCK COMPANY FOR IRRIGATION PURPOSES THAT THE PROPOSED POINTS OF DIVERSION, THE APPROXIMATE LOCATION AND SIZE OF THE DIVERTING CHANNEL, ALL RESERVOIRS OR BASINS, THE LOCATION AND NAMES OF ALL OTHER WORKS, AND THE BOUNDARY OF ALL LANDS, SHOWING BY 40-ACRE SUB-DIVISIONS THE AREAS PROPOSED TO BE IRRIGATED, ARE FULLY AND CORRECTLY DESIGNATED THEREON.

B J Vasey
STATE WATER RIGHT SURVEYOR NO. 306

SUBSCRIBED AND SWORN TO BEFORE ME THIS 26th DAY OF August 1977, NOTARY PUBLIC IN AND FOR THE COUNTY OF CARSON.

Glen A Williams

SCALE 1" = 800'
800 0 800 1600 2400

33367

FILED
AUG 26 1977
STATE ENGINEER'S OFFICE

MAP
TO ACCOMPANY APPLICATION
TO APPROPRIATE WATER
FOR
DOUBLE J. A. LAND & LIVESTOCK COMPANY
FROM DRAIN DITCHES
IN
LYON COUNTY, NEVADA

33370 33369 33368 33367