## SURVEYORS CERTIFICATE

I ROBERT L. FULLER, BEING FIRST DULY SWORN, DEPOSE AND SAY THAT THIS MAP, CONSISTING OF ONE SHEET, HAS BEEN CORRECTLY DRAWN TO THE DESIGNATED SCALE FROM THE FIELD NOTES OF A SURVEY MADE BY ME ON THE 25TH DAY OF AUGUST 1977; THAT IT TRULY AND CORRECTLY REPRESENTS THE PROPOSED LOCATION AND EXTENT OF THE WORKS USED TO DIVERT WATER FROM AN UNDERGROUND SOURCE, IN WASHOE COUNTY, BY JACK M. CALLAHAN FOR QUASI MUNICIPAL PURPOSES THAT THE PROPOSED POINT OF DIVERSION AND THE BOUNDARY OF THE PROPOSED PLACE OF USE ARE FULLY AND CORRECTLY DESIGNATED HEREON.

REGISTERED LAND SURVEYOR
Robert L. Fuller
2096
STATE OF NEVADA

Robert L. Fuller
ROBERT L. FULLER
STATE WATER RIGHTS
SURVEYOR Nº 335
NEV. R.C.E. & R.L.S. Nº 2096

## NOTARY CERTIFICATE

SUBSCRIBED AND SWORN BEFORE ME THIS 26TH DAY OF AUGUST 1977.
NOTARY IN AND FOR THE STATE OF NEVADA, CARSON CITY.

November 5, 1978
MY COMISSION EXPIRES

Lori Heath

LORI HEATH
Notary Public — State of Nevada
Carson City
My commission expires Nov. 5, 1978

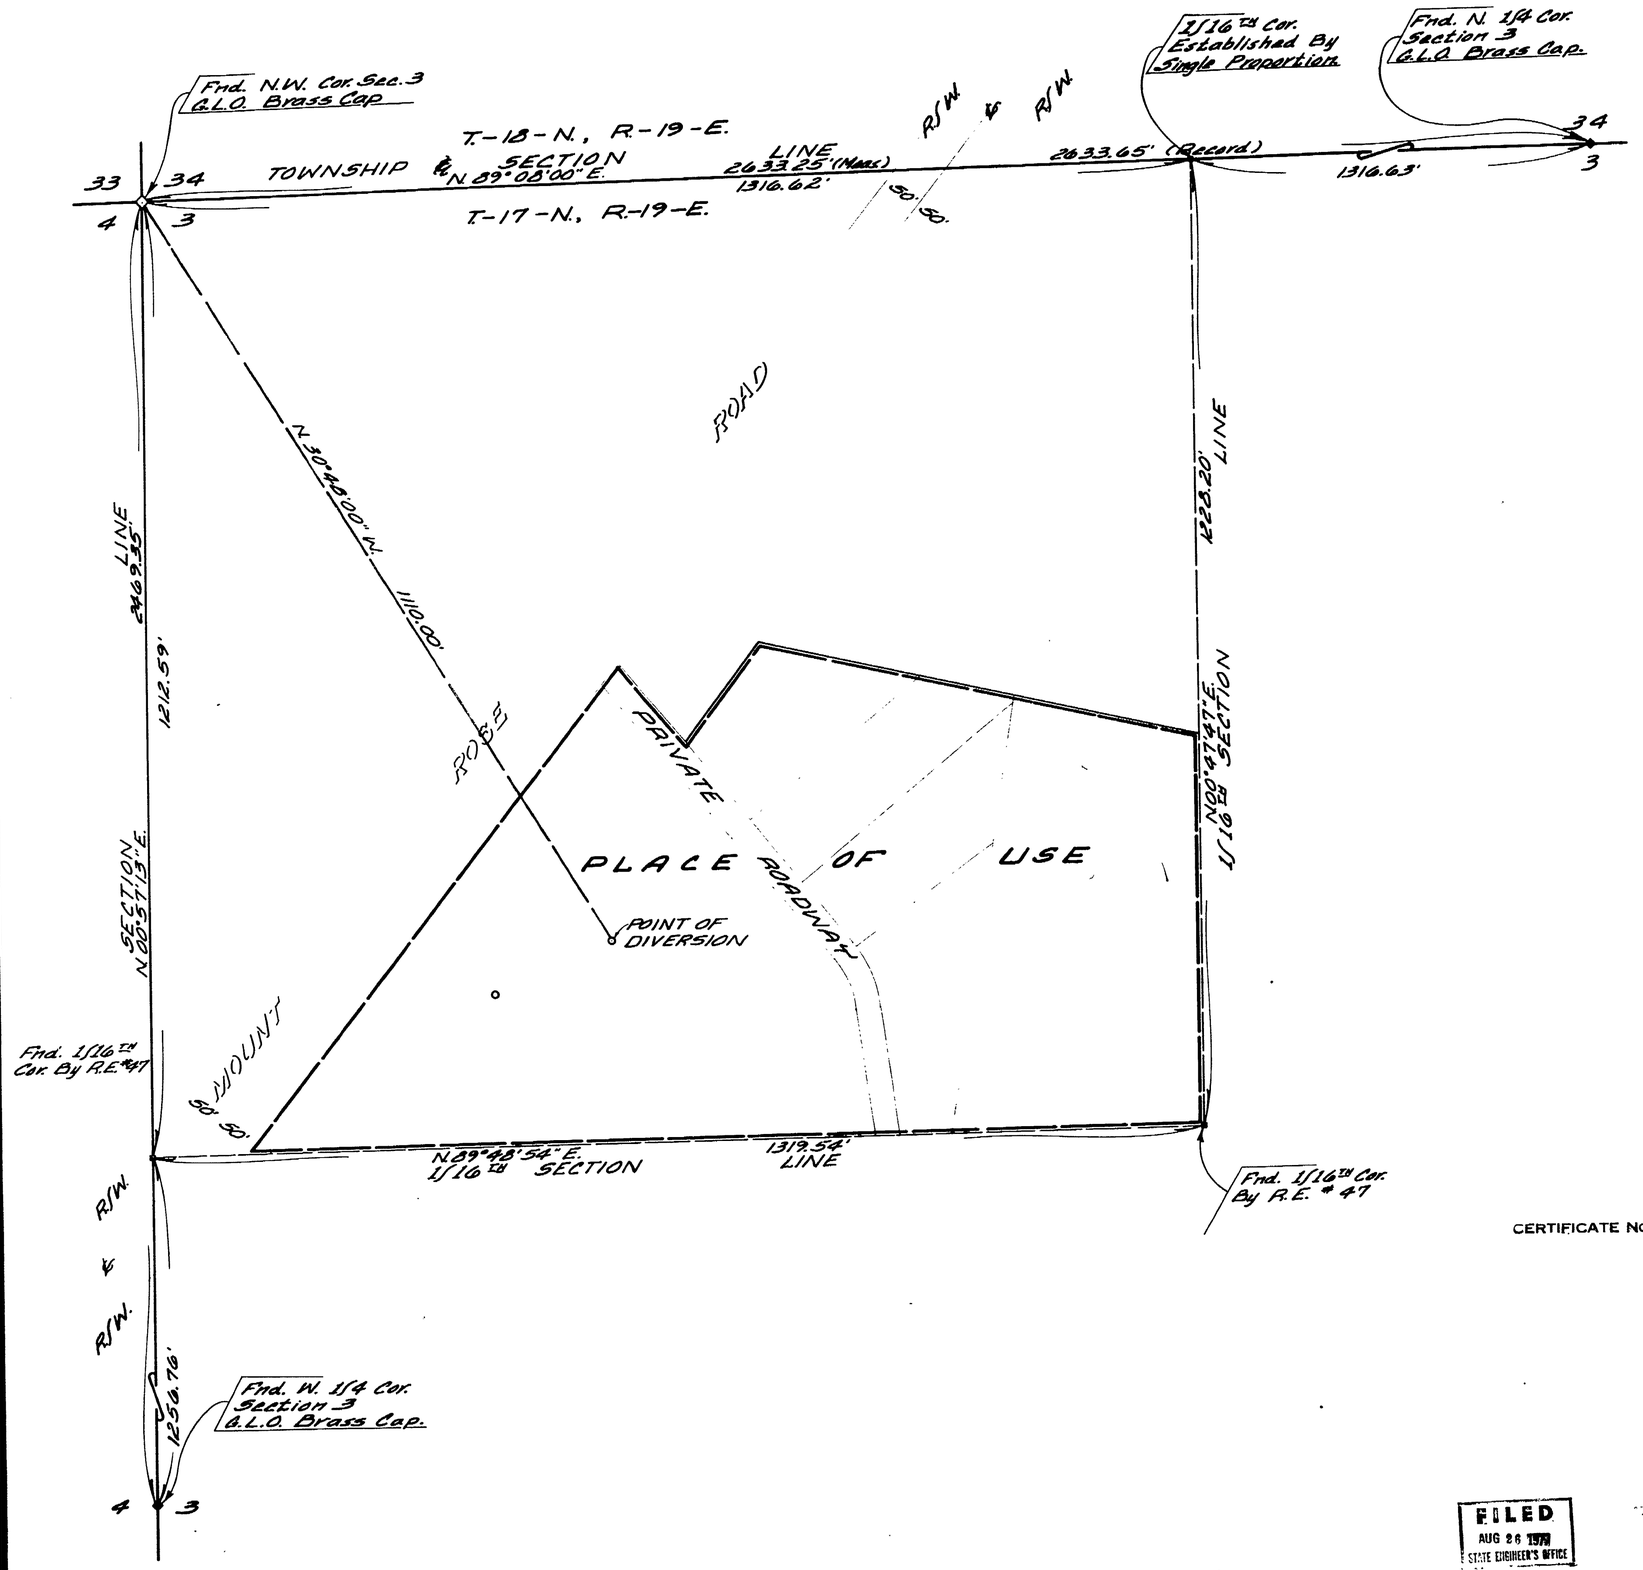


## BASIS OF BEARINGS

THE NORTH LINE OF SECTION 3: N89°08'00"E.

CERTIFICATE No. 11086 ISSUED 2/7/78

SCALE: 1" = 100'
0 100 200 300
0 50 150 250 300

33371

FILED
AUG 26 1978
STATE ENGINEER'S OFFICE

## MAP

TO ACCOMPANY APPLICATION TO APPROPRIATE WATER FOR QUASI MUNICIPAL PURPOSES BY JACK M. CALLAHAN

LOCATED IN A PORTION OF THE N.W. 1/4 OF THE N.W. 1/4 OF SECTION 3, T-17-N., R-19-E., M.D.B.&M., WASHOE COUNTY, NEVADA

PREPARED BY R.L. FULLER ENGINEERING
CARSON CITY, NEVADA

33371