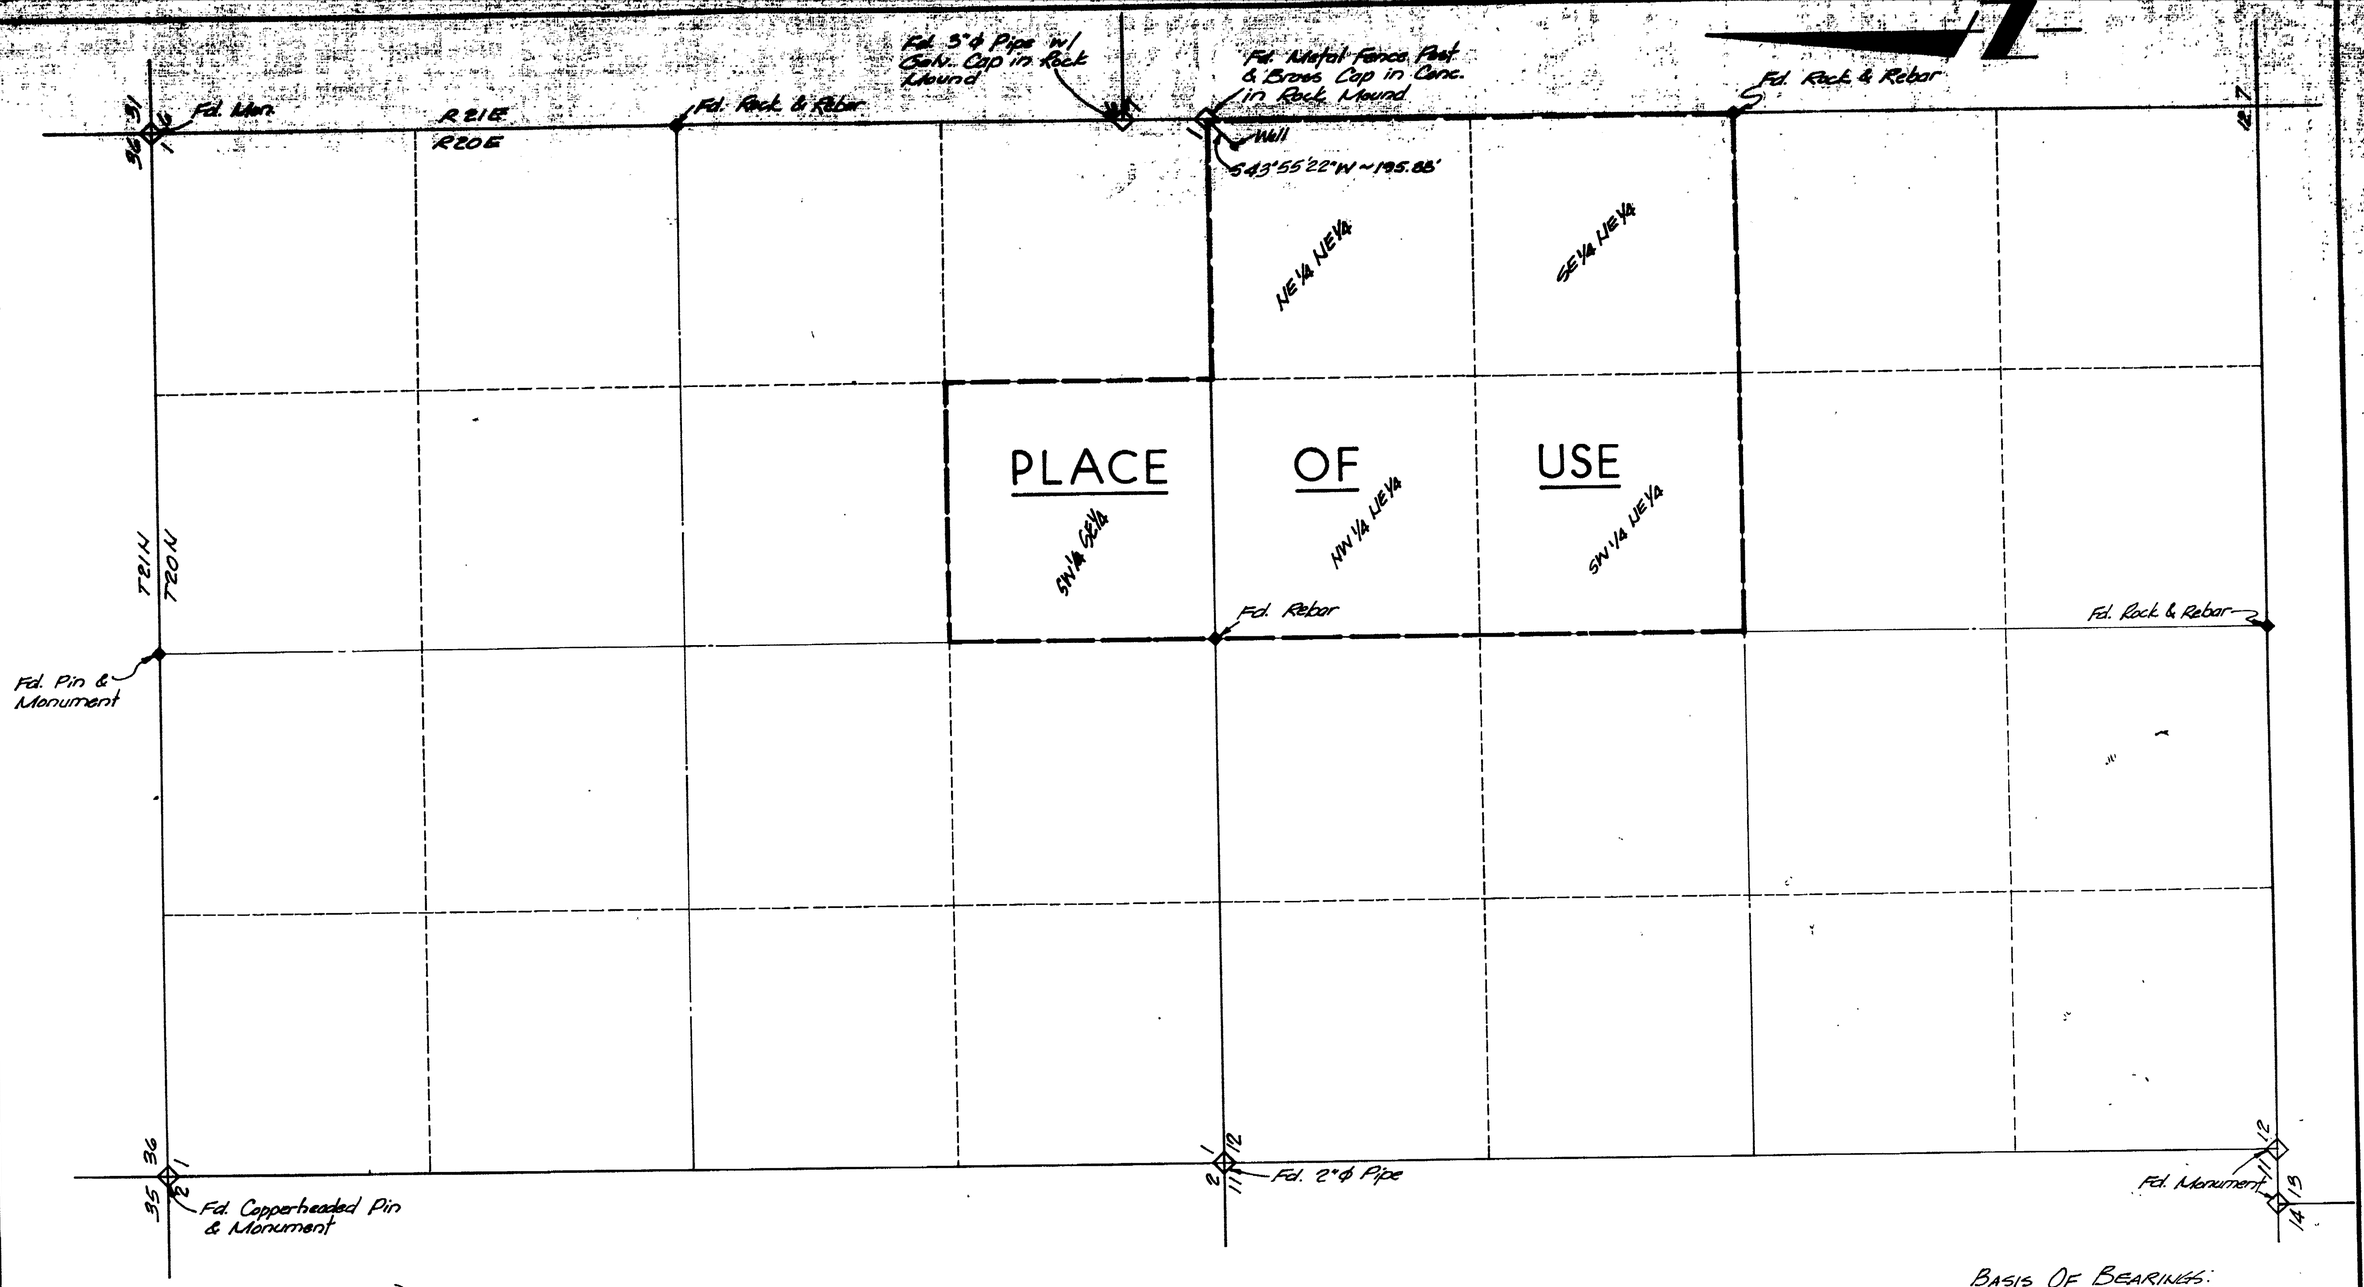

STATE OF NEVADA }
COUNTY OF WASHOE } ss

I, Richard A. Stinchfield, being first duly sworn, depose and say that this map, consisting of one sheet, has been correctly drawn to the designated scale from field notes of a survey made by me, or under my supervision and direction, between the 8th day of August, and the 12th day of August, 1977, that it truly and correctly represents the proposed location and extent of the works used to divert water from an underground source in Washoe County, Nevada, by ROXY THOMA WINGFIELD for irrigation and stockwatering purposes. That the proposed point of diversion, the location and names of all other works which will cross or connect with the proposed works, and the boundary of all lands, showing by 40-acre subdivisions the areas proposed to be irrigated, are fully and correctly designated thereon.

Richard A. Stinchfield
RICHARD A. STINCHFIELD
State Water Right Surveyor No. 496

Subscribed and sworn to before me this 25th day of August, 1977. Notary Public in and for Washoe County, Nevada. My commission expires on November 24, 1979.

Mary M. Taw
Notary Public

MARY M. TAW
Notary Public - State of Nevada
Washoe County
My Commission Expires Nov. 24, 1979

BASIS OF BEARINGS:
The Record of Survey of the Wingfield Ranch as recorded in the Official Records, Washoe County, Nevada on Oct. 14, 1975. File No. 381617

Scale: 1" = 400'
0 200 400 800 1200 1600

FILED
AUG 29 1977
STATE ENGINEER'S OFFICE

333390-91

MAP
TO ACCOMPANY APPLICATION
TO APPROPRIATE WATER
FOR IRRIGATION AND
STOCKWATERING PURPOSES
BY ROXY THOMA WINGFIELD
IN WASHOE COUNTY, NEVADA
FROM AN UNDERGROUND SOURCE

THE SPINK CORPORATION
130 VASSAR STREET
RENO, NEVADA 89502

DWN: H.R.M.
CHK: R.A.S.
AUG. 24, 1977

'77 AUG 29 PM 2 11

33391 33390