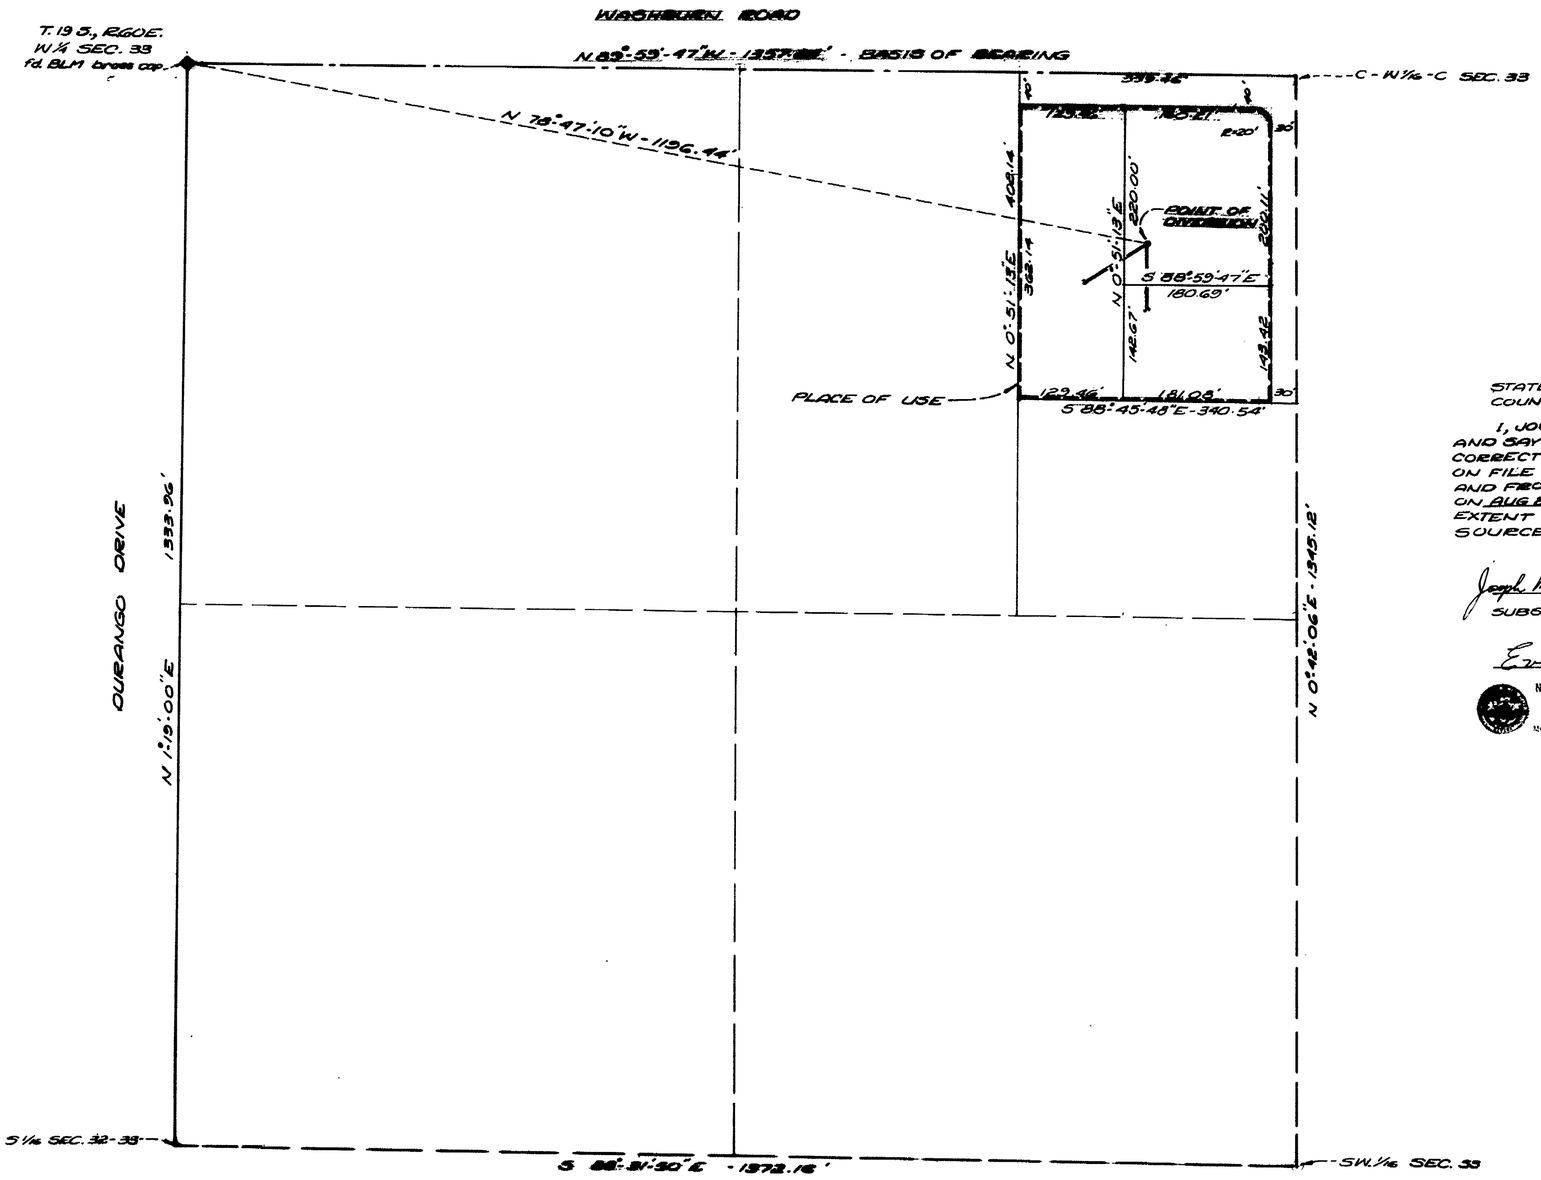

STATE OF NEVADA
COUNTY OF CLARK } SS

I, JOSEPH M. KOLASKY, BEING FIRST DULY SWORN DO DEPOSE AND SAY THAT THIS MAP CONSISTING OF ONE SHEET HAS BEEN CORRECTLY DRAWN TO THE INDICATED SCALE FROM EXISTING RECORDS ON FILE IN THE OFFICE OF THE STATE ENGINEER, STATE OF NEVADA AND FROM FIELD NOTES OF A SURVEY MADE BY ME AND COMPLETED ON AUG 8, 1977 THAT IT TRULY AND CORRECTLY REPRESENTS THE EXTENT OF WORKS USED TO DIVERT WATER FROM AN UNDERGROUND SOURCE IN CLARK COUNTY FOR IRRIGATION AND DOMESTIC PURPOSES.

Joseph M. Kolasky STATE WATER RIGHTS SURVEYOR NO. 473
SUBSCRIBED AND SWORN BEFORE ME THIS 19th DAY OF August, 1977

Eva Hansen NOTARY PUBLIC IN AND FOR CLARK COUNTY
MY COMMISSION EXPIRES: May 16, 1981

Notary Public - State of Nevada
CLARK COUNTY
Eva Hansen
My Commission Expires May 16, 1981

FILED
FEB 10 1978
STATE ENGINEER'S OFFICE

33892

MAP
TO ACCOMPANY APPLICATION
FOR QUASI-MUNICIPAL SUB-
DIVISION (3 LOTS) BY:

MANUEL J. HURTADO
&
DIANA L. HURTADO

1977 AUG 29 PM 2 16