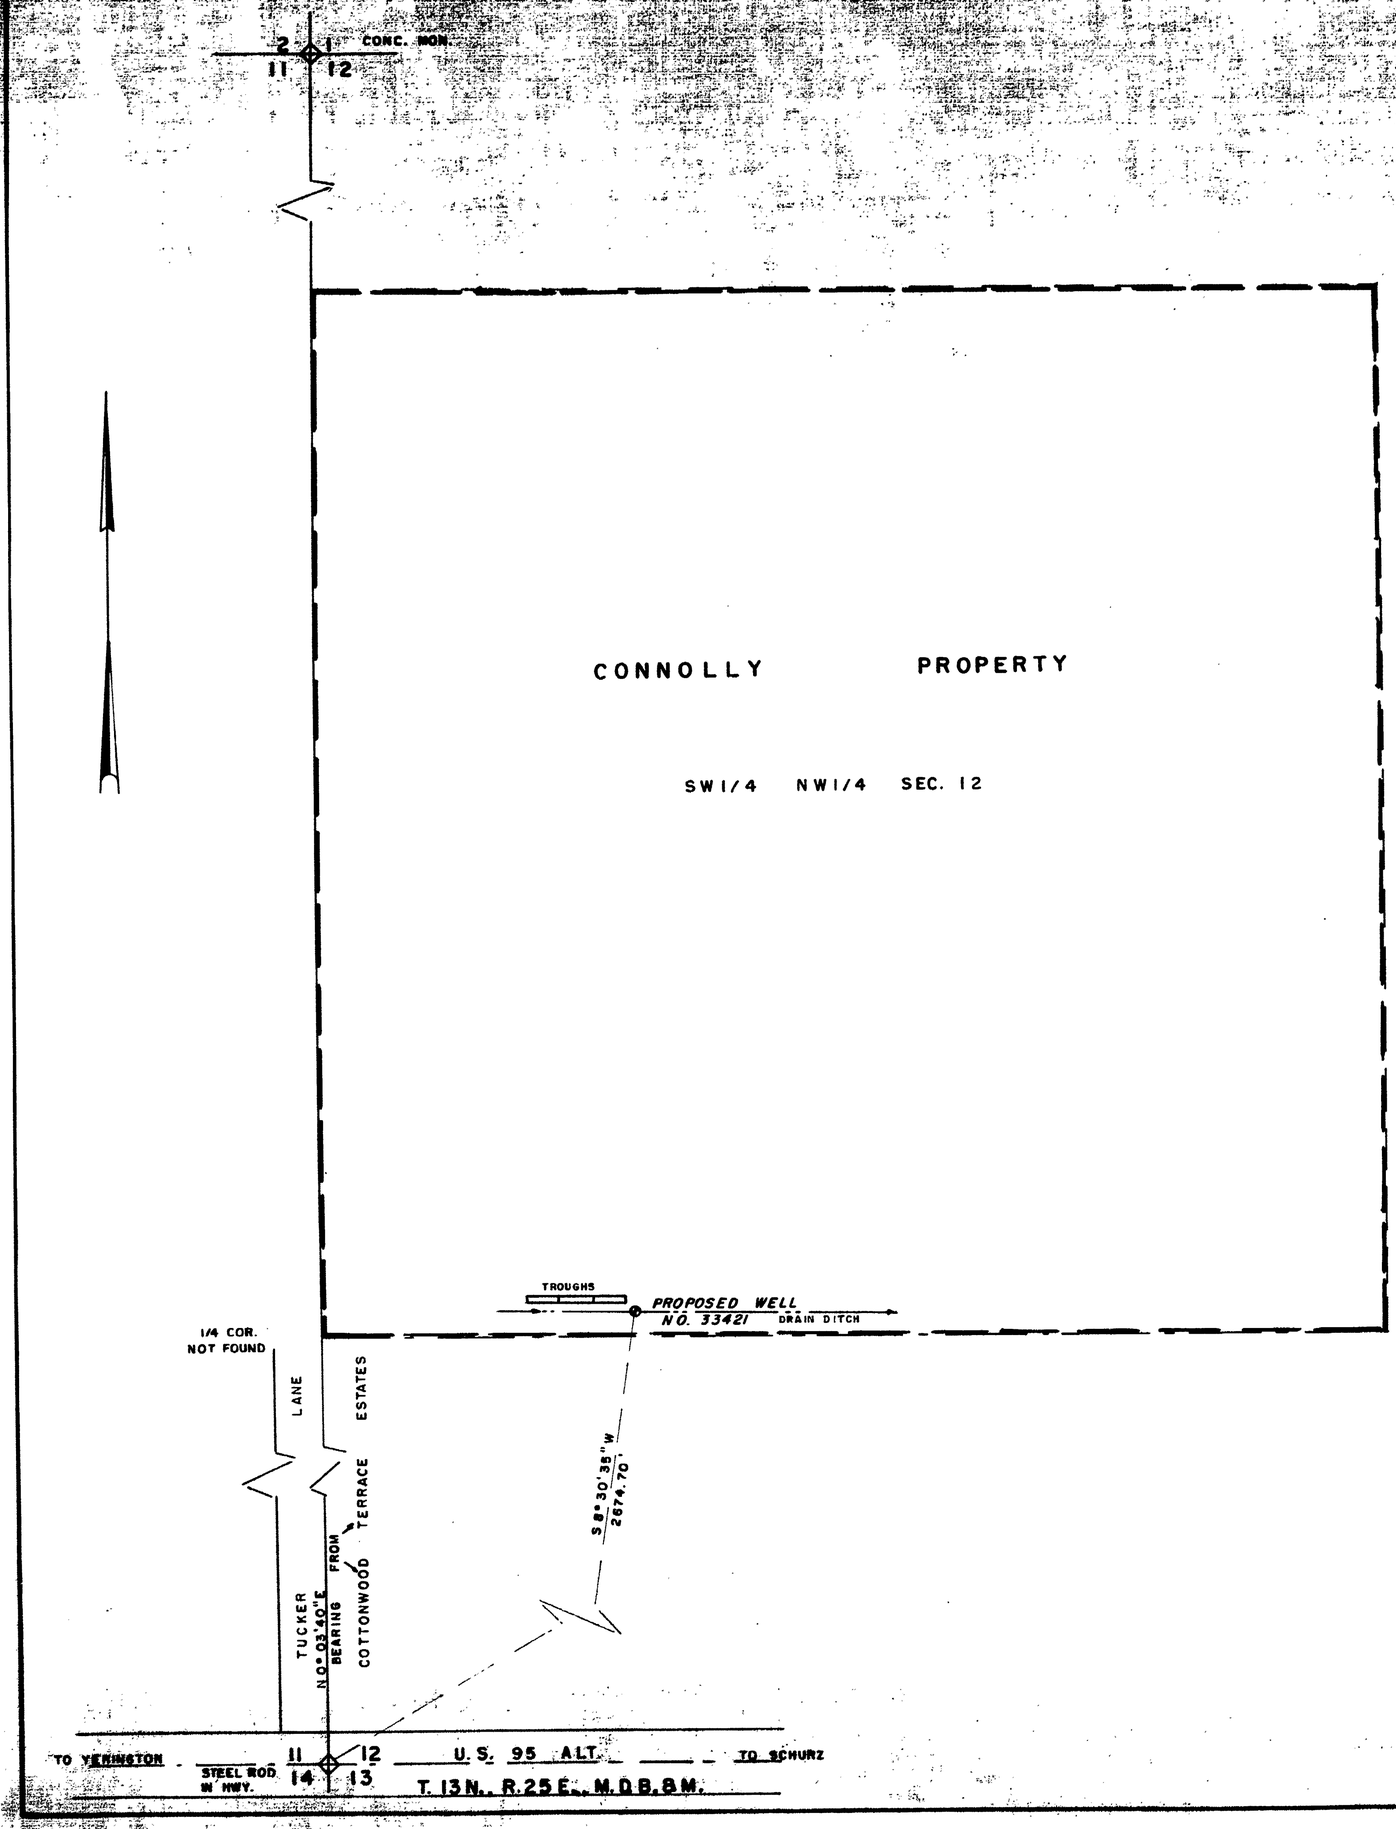

STATE of NEVADA
CARSON CITY } s.s.

I, Walter G. Reid, being first duly sworn, depose and say that this map, consisting of one sheet, has been correctly drawn to the designated scale from field notes of a survey made by me on the 20th day of October, 1977; that it truly and correctly represents the proposed location and extent of the works used to divert water from an underground source in Lyon County, by John Connolly for stockwater and domestic purposes. That the proposed point of diversion, the approximate location and size of the diverting channel or other conduit, the place and manner of use, and the location and names of all other works or streams which are crossed by, or connected with the said works, are fully and correctly designated thereon.

Walter G. Reid
State Water Right Surveyor

Subscribed and sworn to before me this 1st day of Nov, 1977.

Jean Williams

FILED
FEB 2 1978
STATE ENGINEER'S OFFICE

SCALE - 1" = 100'

0 25 50 100 200 300 400 500

33421

MAP
TO ACCOMPANY APPLICATION
TO APPROPRIATE WATER FOR
STOCKWATER AND DOMESTIC
BY JOHN CONNOLLY
FROM UNDERGROUND SOURCE

33421